




Key To Proposed Works

First Floor


- FF03 Install new flat roof to extension.
- FF04 Install new linear rooflight - refer to detail drawing 198 3108.

Coach House

- CH.12 Install new conservation rooflight within existing roof. Refer to detail drawing 194 3119.
- CH.21 Replace existing asbestos sheet roof with new single ply.

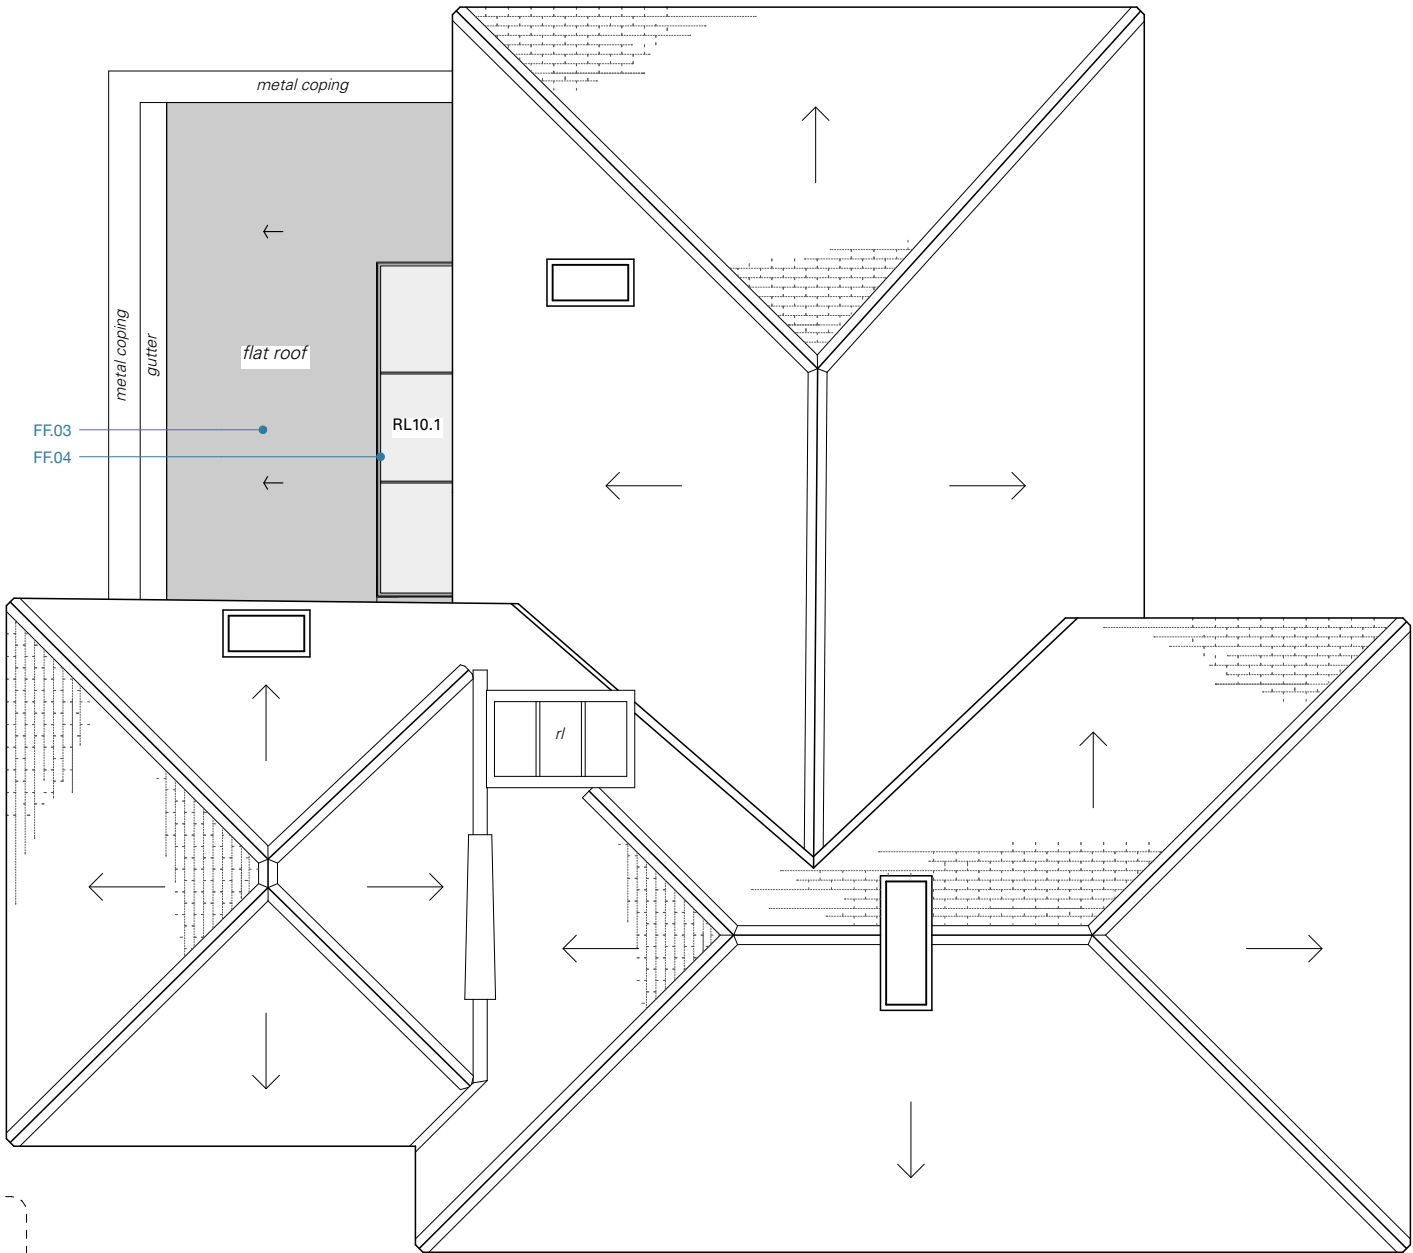

For proposed garage information refer to drawing 194 3013

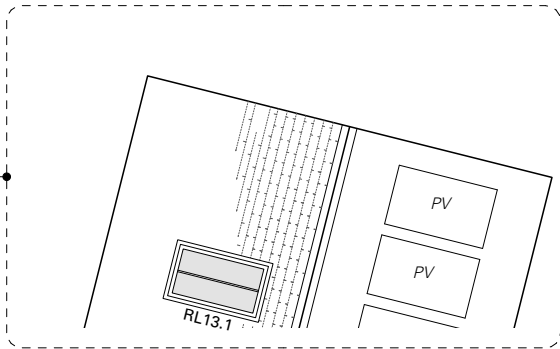

Rev.	Date.	Description.
P1	19/02/2026	Issued for planning / LBC

- Demolitions
- Existing walls



0 5 M

Mark Wray Architects

4 Beau Street
Bath BA1 1QY
01225 585525
mail@markwray.co.uk
markwray.co.uk

The Old Rectory, SN14 6HN

Roof Plan as Proposed

No responsibility is accepted for errors made by others scaling from this drawing. Report drawing errors or omissions to the Architect. Dimensions are in millimetres unless otherwise stated. Dimensions and conditions are to be checked on-site prior to commencing work. © MWA MMXXIII

Drawing. 194 3013 P1

Issue. PLANNING

Scale. 1:100

Date. 170725