




01 Elevation as proposed - 1:25

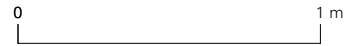


02 Door Leaf Elevation - 1:25

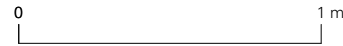





03 Section as proposed - 1:25

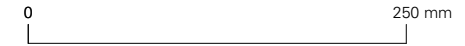

04 Head detail - 1:5

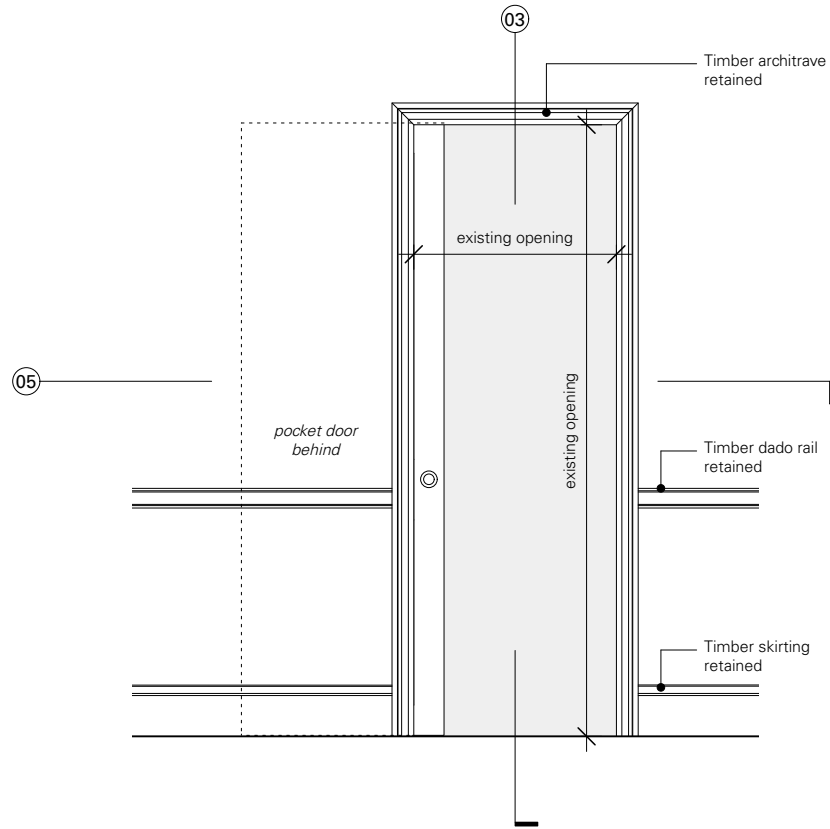

05 Plan detail - 1:5

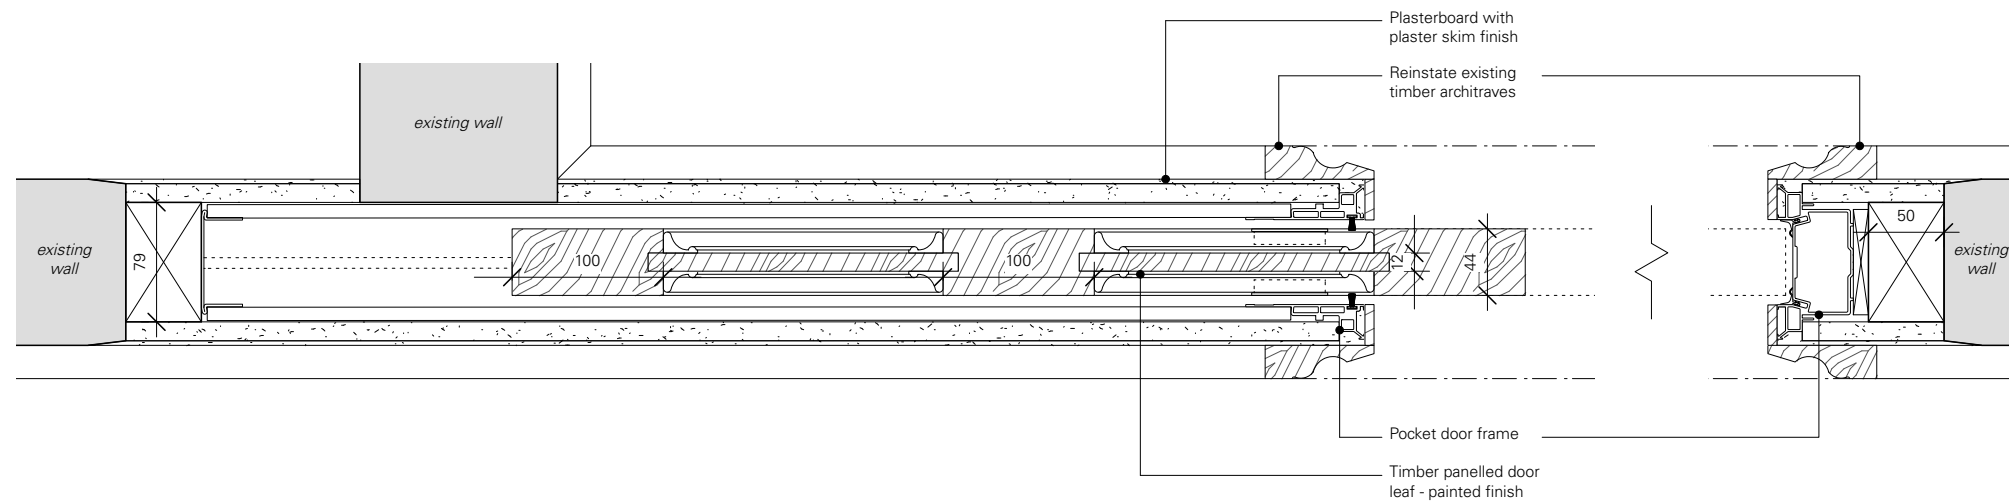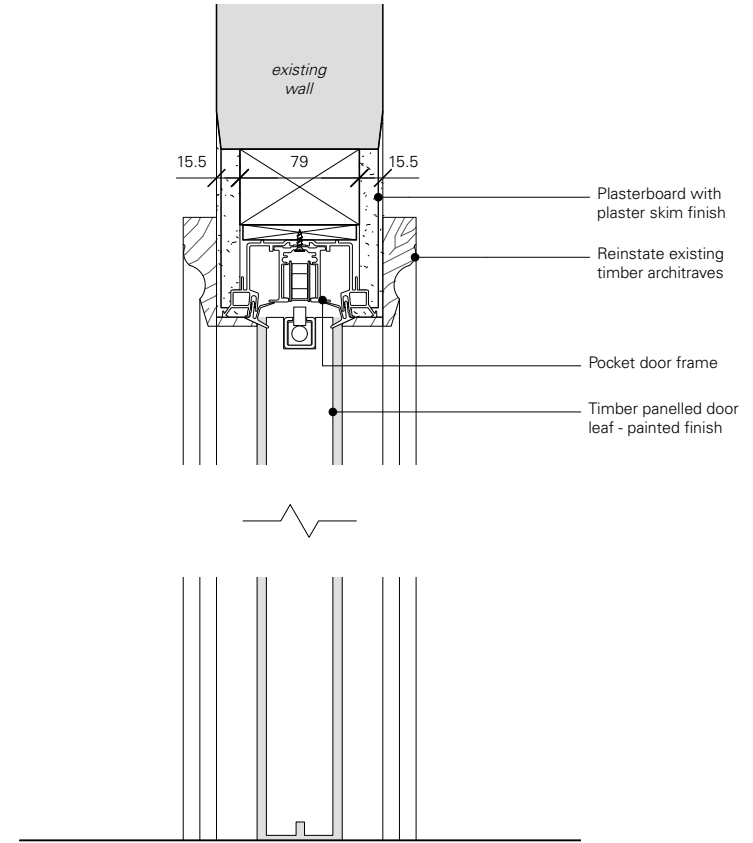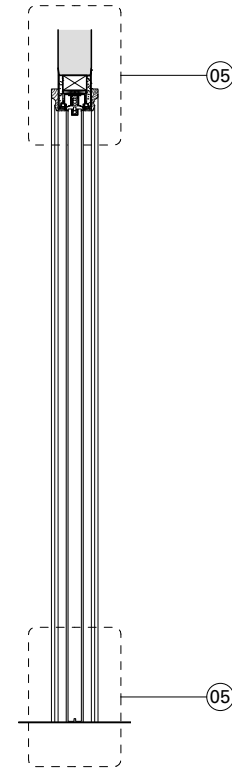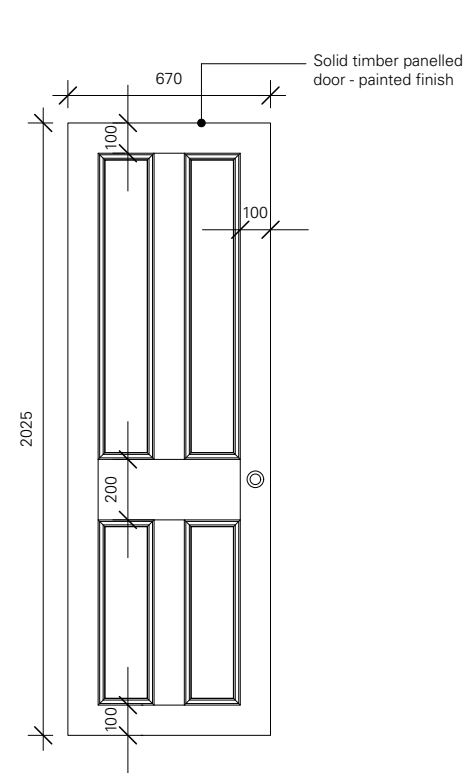

Rev.	Date.	Description.
P1	19/02/2026	Issued for planning / LBC

----- Demolitions

Mark Wray Architects

4 Beau Street
Bath BA1 1QY
01225 585525
mail@markwray.co.uk
markwray.co.uk

The Old Rectory, SN14 6HN

Detail - D110.1 Pocket Door as proposed

No responsibility is accepted for errors made by others scaling from this drawing. Report drawing errors or omissions to the Architect. Dimensions are in millimetres unless otherwise stated. Dimensions and conditions are to be checked on-site prior to commencing work. © MWA MMXXIII

Drawing. 194 3110 P1

Issue. PLANNING

Scale. 1:25

Date. 170725