



0 500 mm

01 Elevation as proposed - 1:10

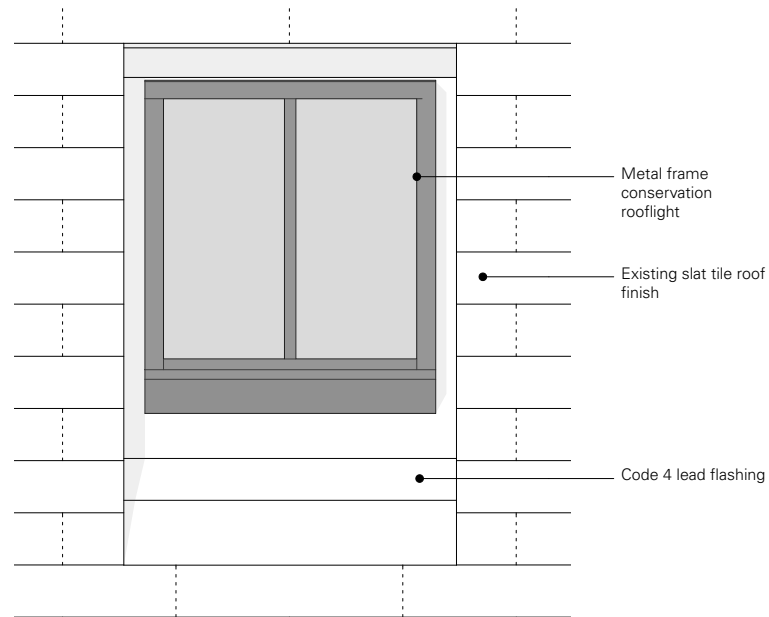


0 500 mm

02 Section as proposed - 1:10

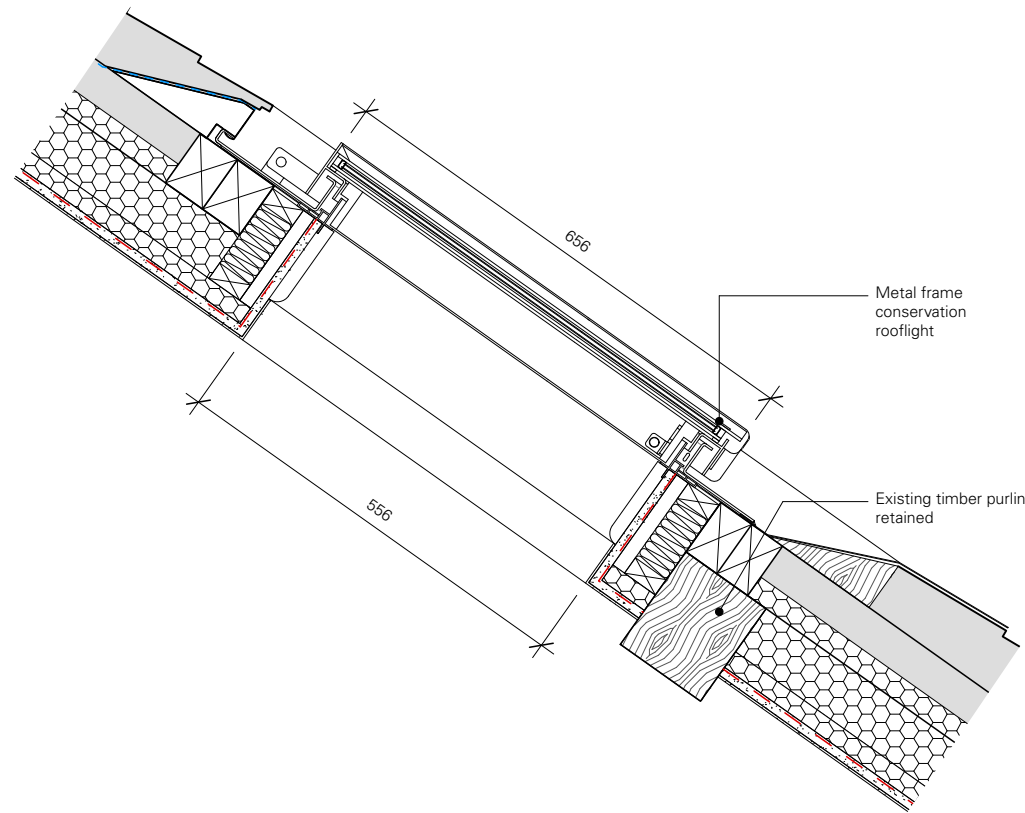

0 250 mm

03 Section detail - 1:5

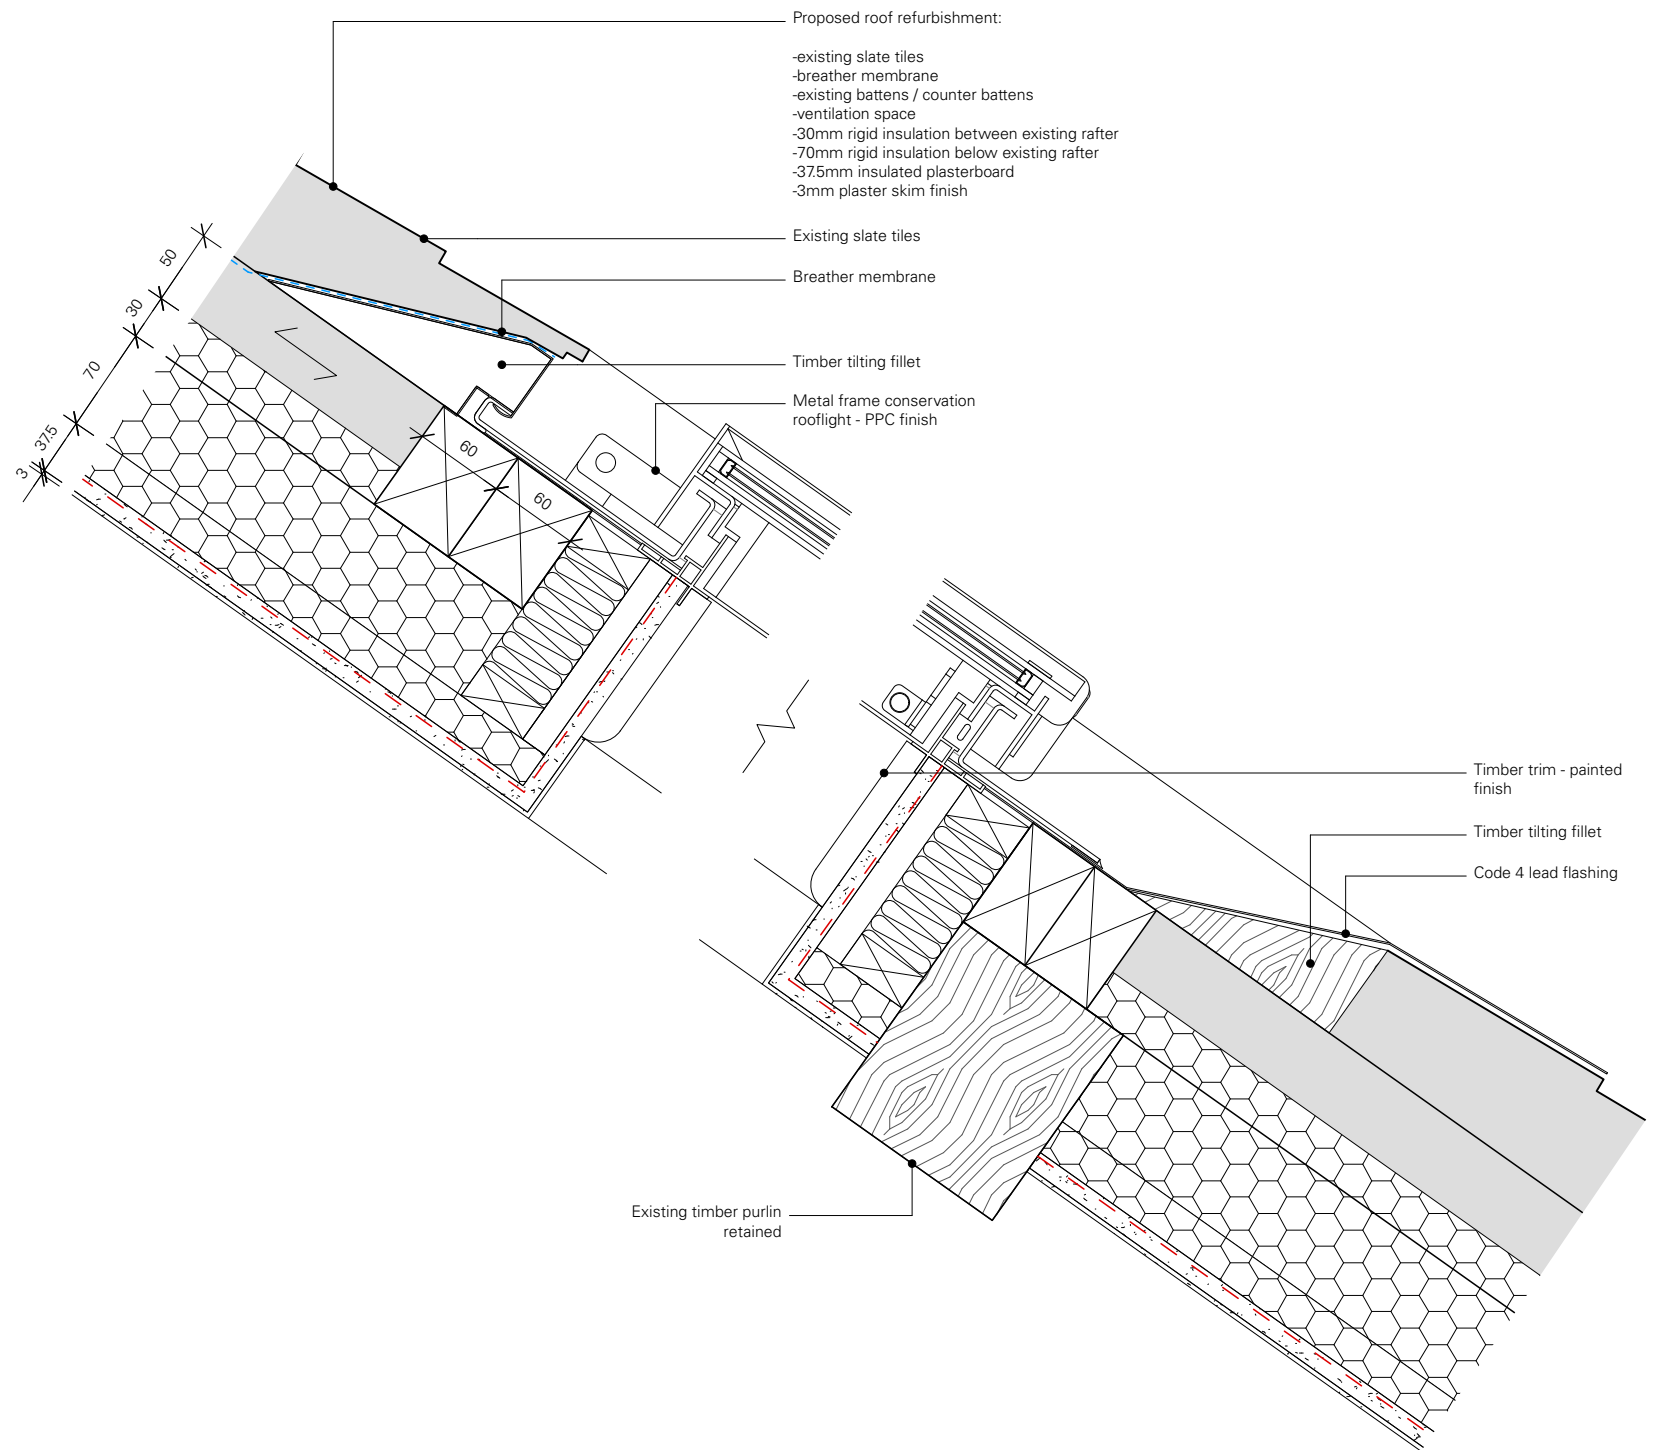

Rev.	Date.	Description.
P1	19/02/2026	Issued for planning / LBC

----- Demolitions

Mark Wray Architects

4 Beau Street
Bath BA1 1QY
01225 585525
mail@markwray.co.uk
markwray.co.uk

The Old Rectory, SN14 6HN

Detail - Conservation rooflight as proposed

No responsibility is accepted for errors made by others scaling from this drawing. Report drawing errors or omissions to the Architect. Dimensions are in millimetres unless otherwise stated. Dimensions and conditions are to be checked on-site prior to commencing work. © MWA MMXXIII

Drawing. 194 3119 P1

Issue. PLANNING

Scale. 1:50 / 1:5

Date. 170725