




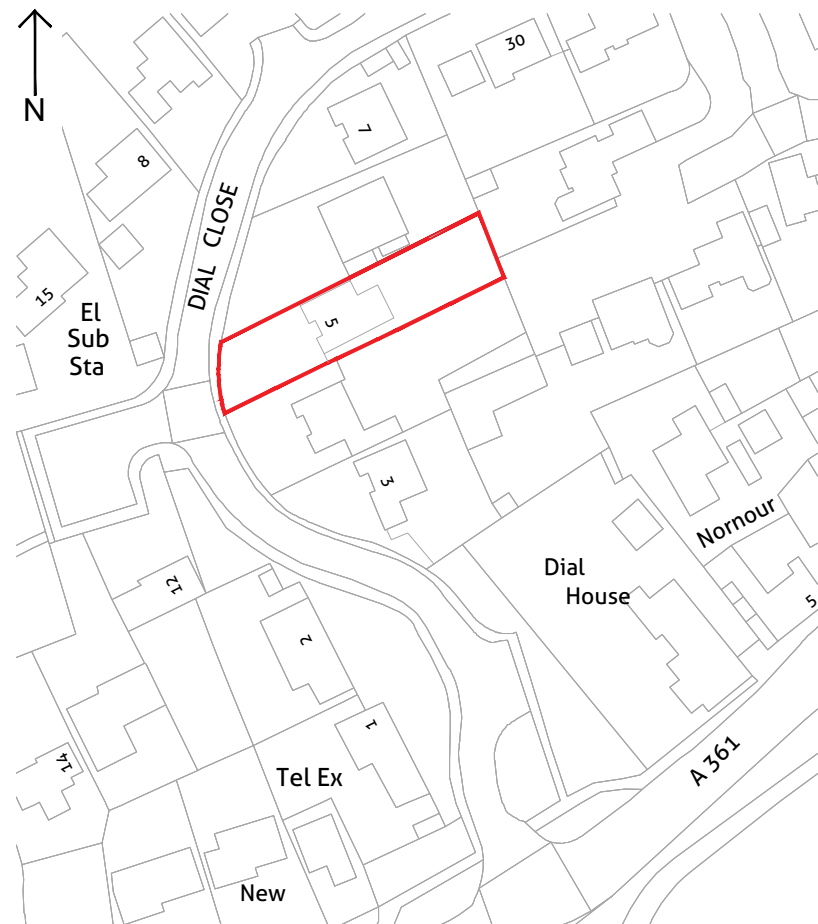

Location Plan
SCALE 1:1250

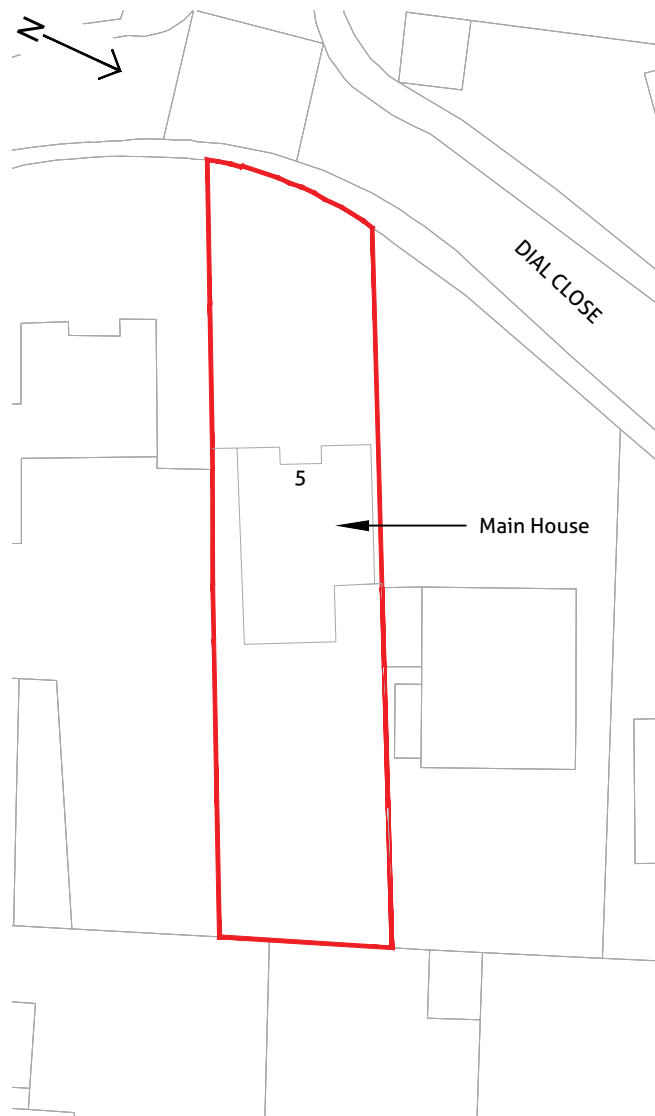


Existing Block Plan
SCALE 1:500

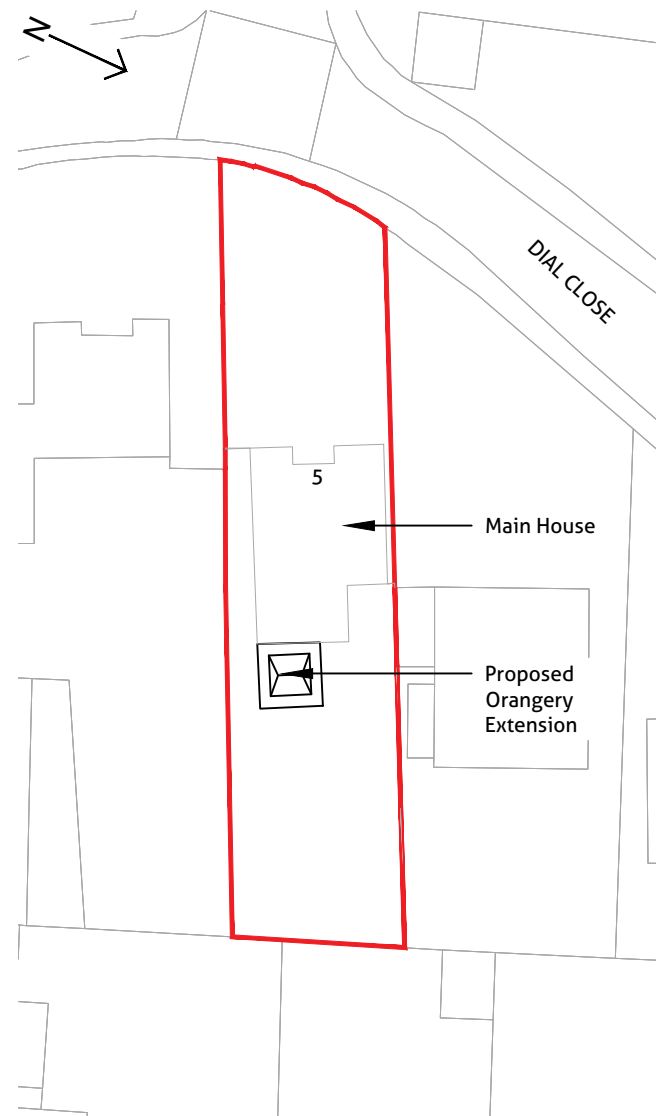

Proposed Block Plan
SCALE 1:500

KEY ITEMS

Site Boundary —

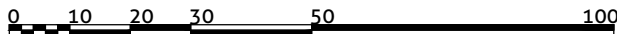

SCALE 1:1250



SCALE 1:500

5 Dial close, Seend, Wiltshire, Single Storey, Rear Extension	Location Plan, Existing & Proposed Block Plan	December 2025	As Indicated @A3	251202	P001	PLANNING ISSUE	A Property footprint adjusted		25/01/2026	All dimensions to be checked on site & not scaled from this drawing, except for planning approval purposes. This drawing is the copyright of RDA DRAWING SERVICES and no use or reproduction is allowed without permission in writing. Please consider the environment before printing this drawing.	
Project Name	Sheet Name	Date	Scale	Job No.	Dwg No.	Issue Status	REV	DESCRIPTION	DATE		