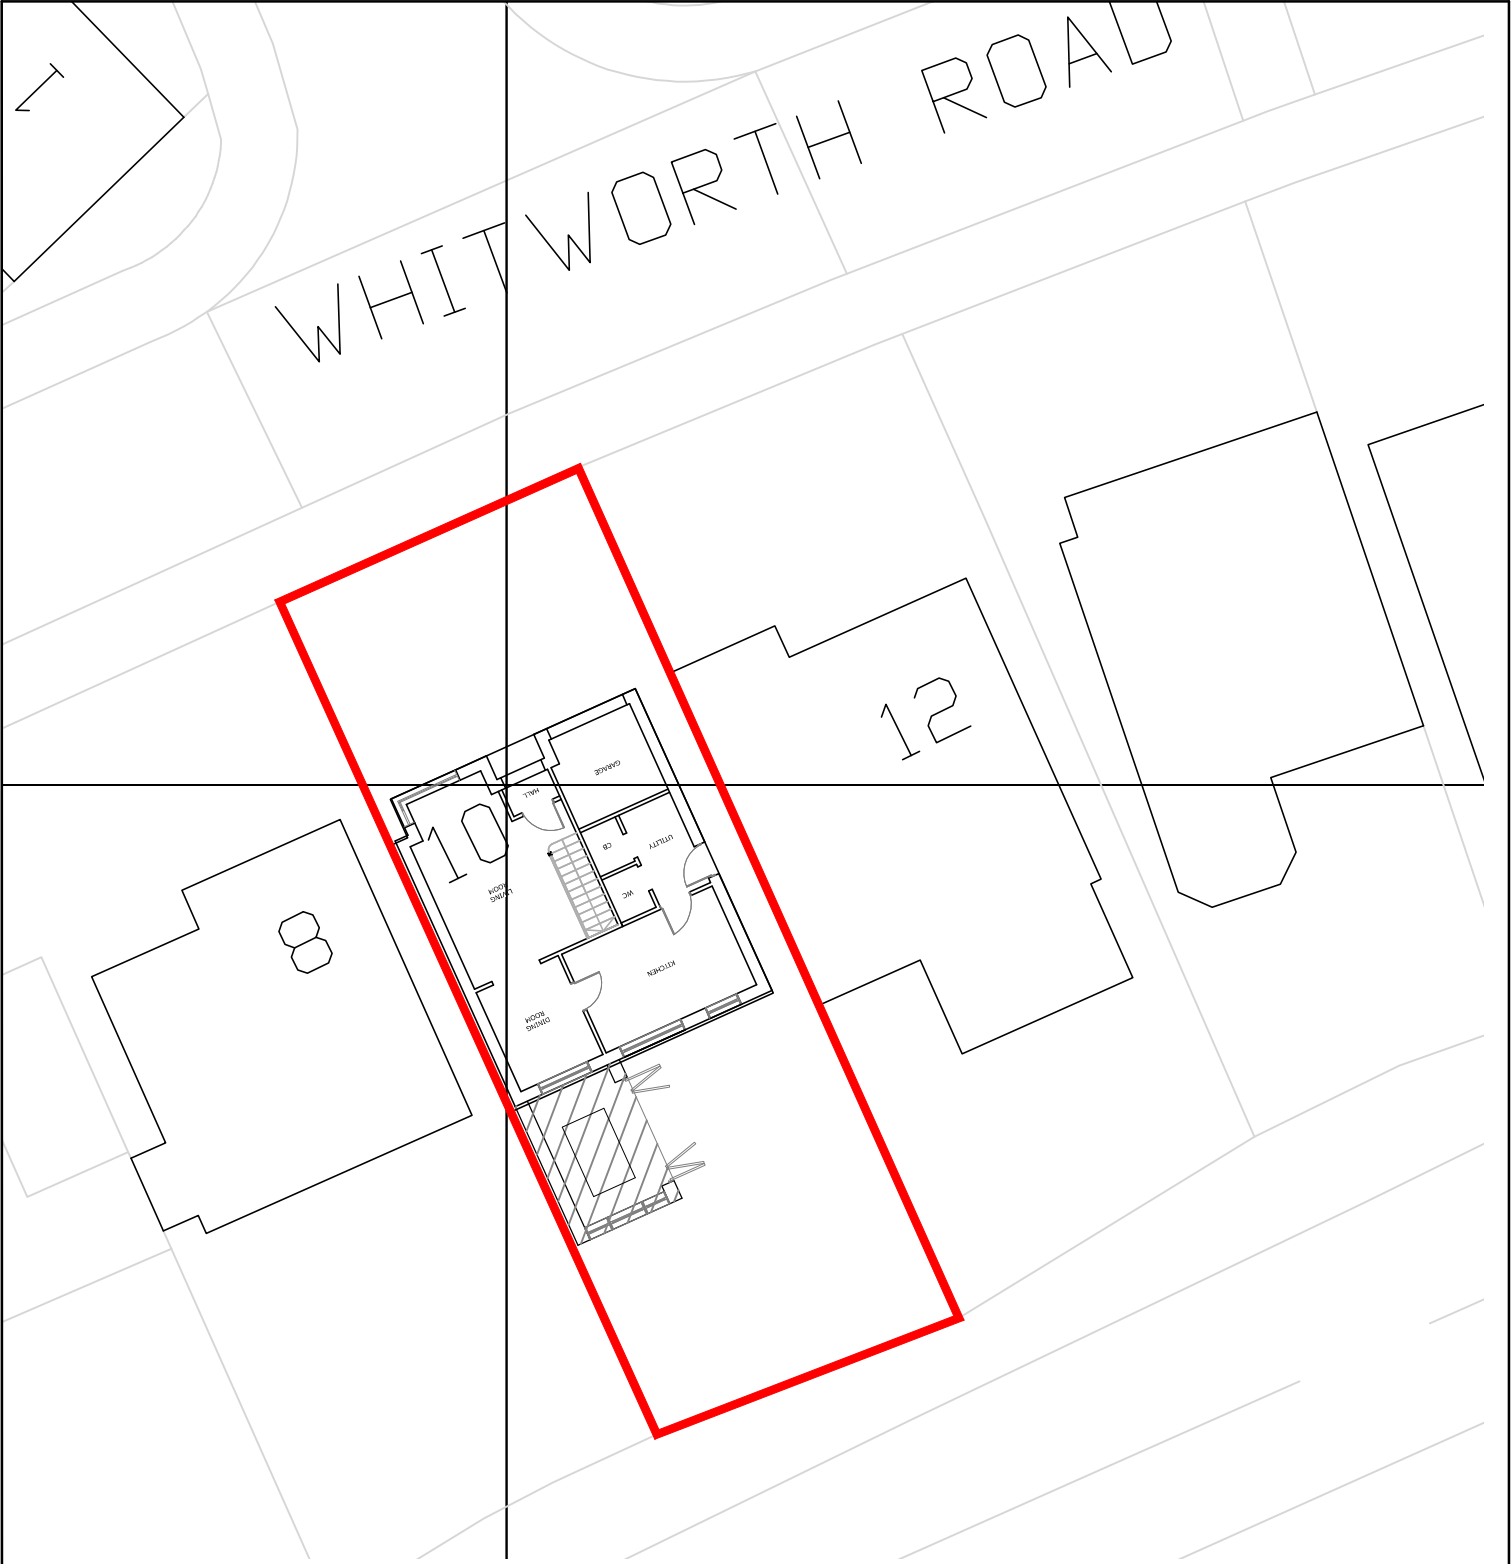


SCALE 1:200 @ A4

m

REV.	DATE	DESCRIPTION		
Client Andrew Waite				
Project 10 Whitworth Road, Chippenham Wiltshire SN15 3QS				
Title BLOCK PLAN				
Scale 1:200		Date FEB 2026		Drawing No. SL/PR/105
Checked		Drawn LH		
				Rev -