


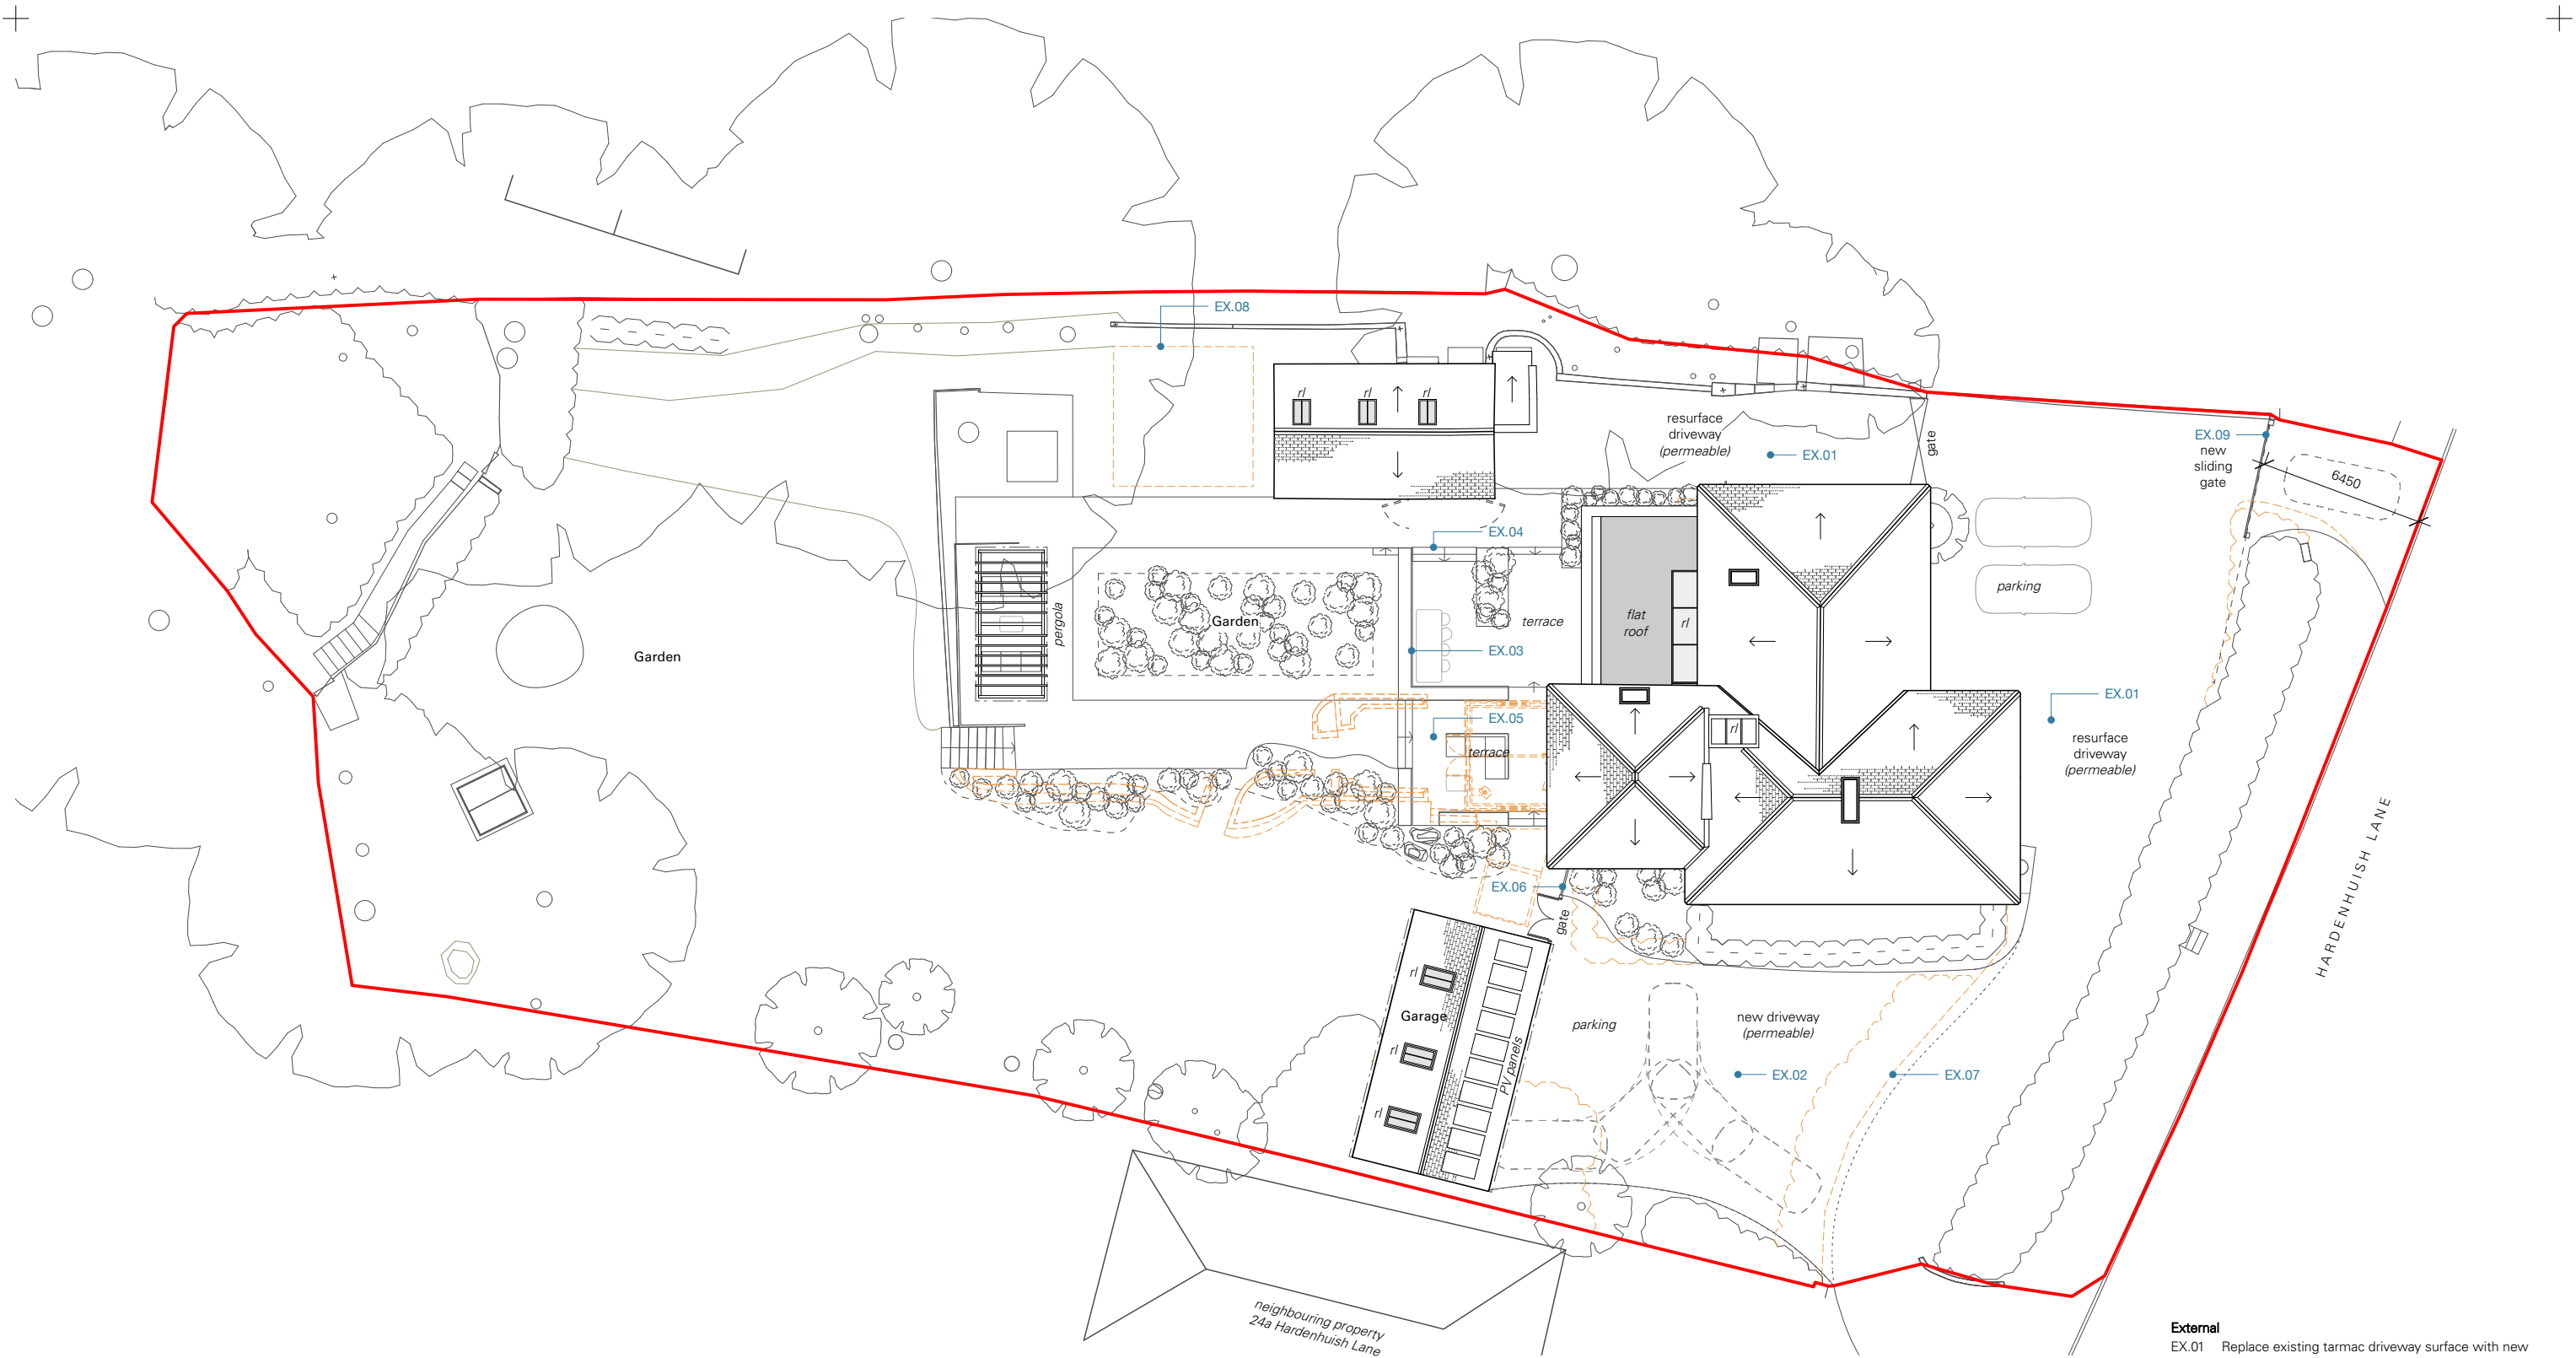

- External**
- EX.01 Replace existing tarmac driveway surface with new permeable bound gravel.
 - EX.02 Lay new permeable bound gravel surface to new garage.
 - EX.03 Form new low level external garden walls.
 - EX.04 Form new external steps.
 - EX.05 Lay new stone paving to form terrace.
 - EX.06 Install new timber gate + fence.
 - EX.07 Remove existing modern timber fence + hedge
 - EX.08 Take down modern single storey garage structure
 - EX.09 Install new sliding entrance gate

Rev.	Date.	Description.
P1	19/02/2026	Issued for planning / LBC

	Site boundary
	Demolitions
	Existing
	Proposed



Mark Wray Architects

4 Beau Street
Bath BA1 1QY
01225 585525
mail@markwray.co.uk
markwray.co.uk

The Old Rectory, SN14 6HN

Site Plan as Proposed

No responsibility is accepted for errors made by others scaling from this drawing. Report drawing errors or omissions to the Architect. Dimensions are in millimetres unless otherwise stated. Dimensions and conditions are to be checked on-site prior to commencing work. © MWA MMXXIII

Drawing. **194 3001 P1**

Issue. **PLANNING**

Scale. **1:250**

Date. **17.07.25**