



01 Garage Ground Floor Plan as Proposed

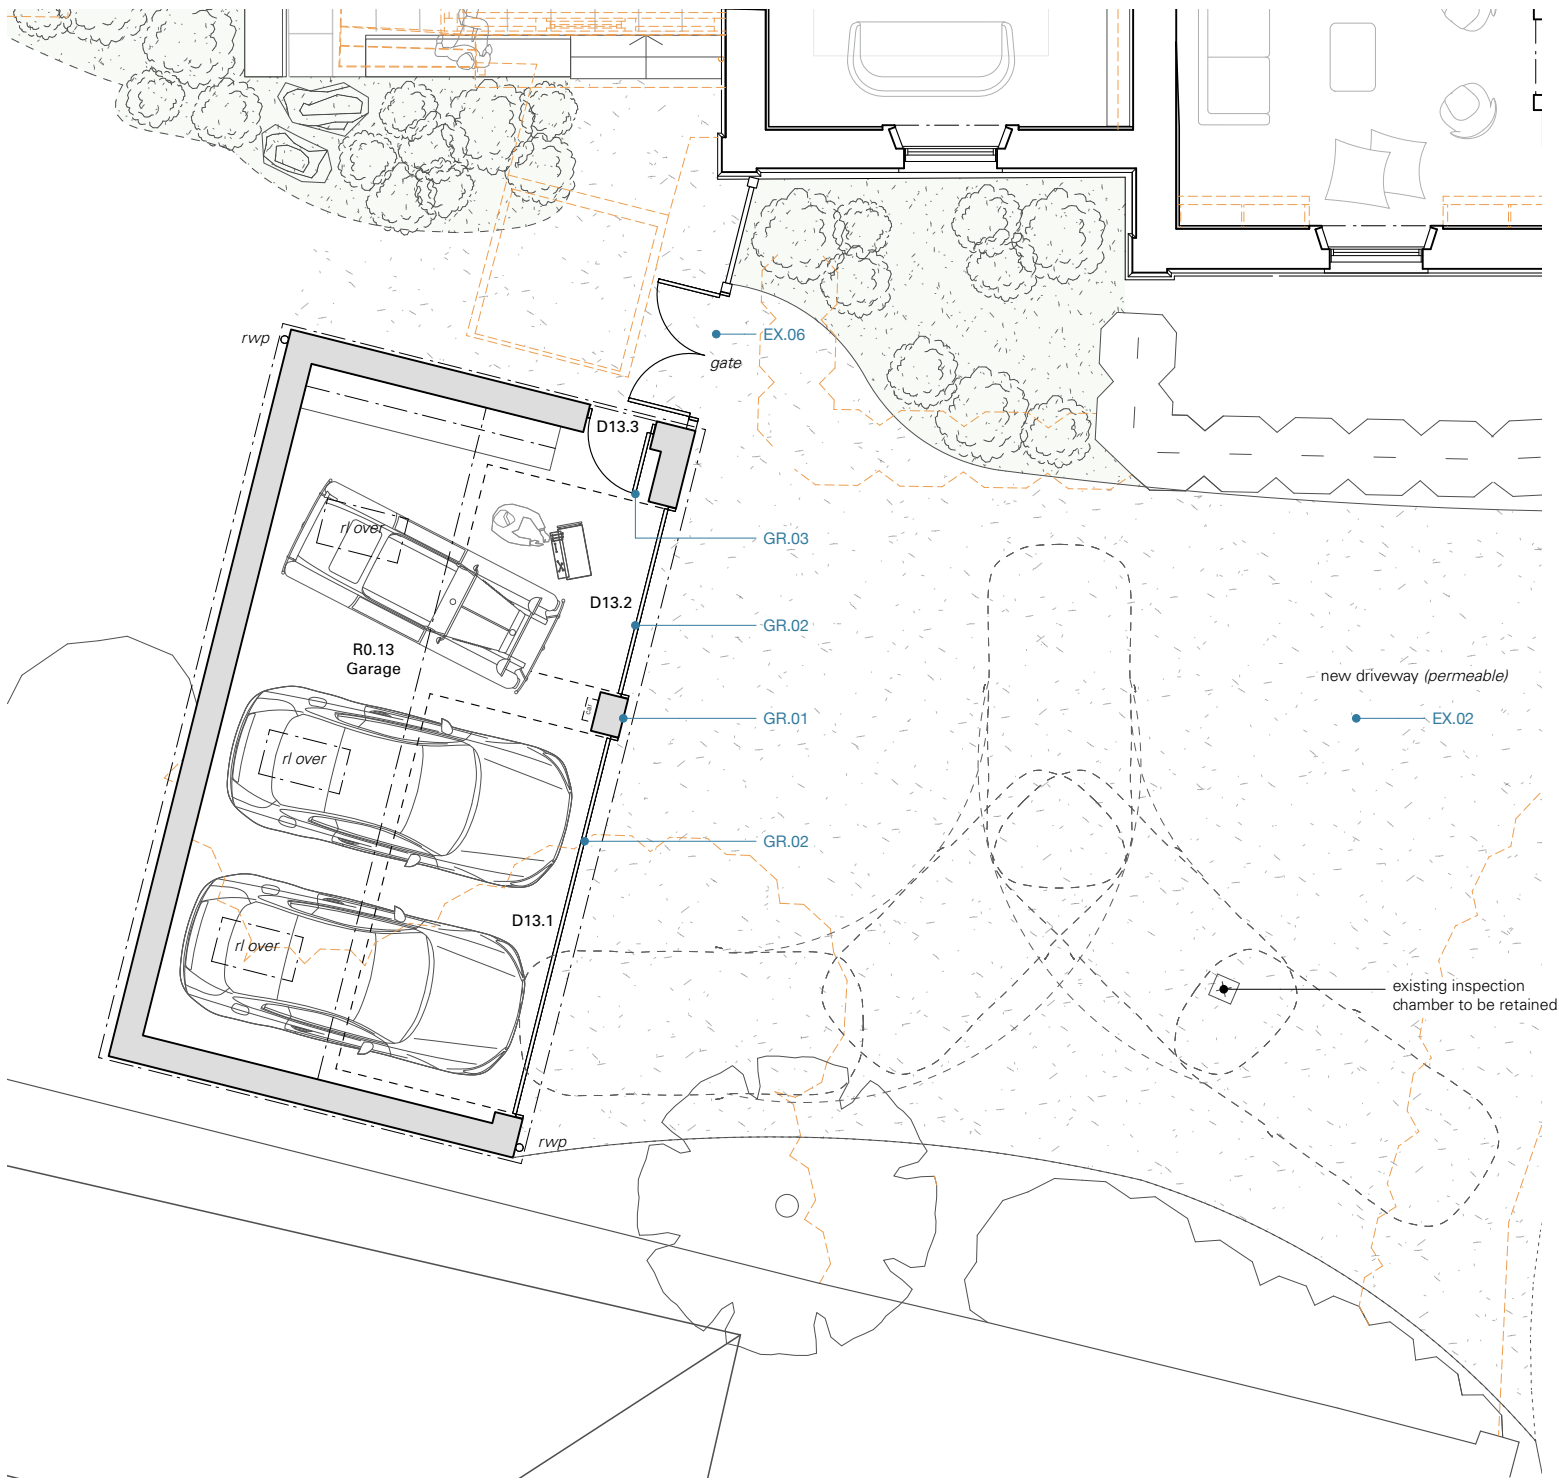

02 Garage Roof Plan as Proposed

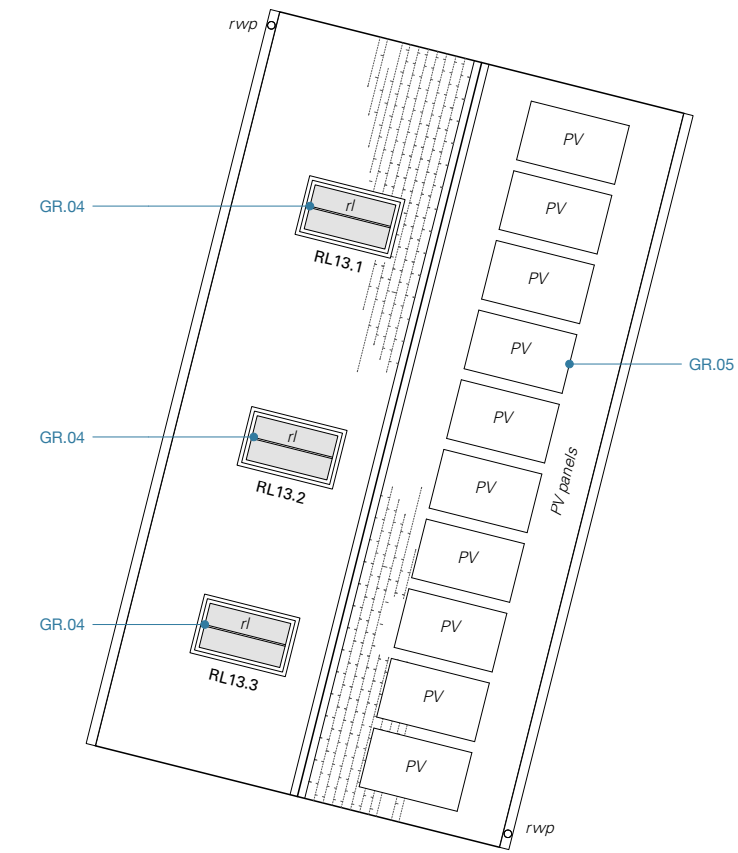

Key To Proposed Works

Garage

- GR.01 Construct new masonry walls to form single storey garage.
- GR.02 Install up-and-over timber garage door - natural finish.
- GR.03 Install new part glazed timber door - natural finish.
- GR.04 Install metal frame conservation rooflight.
- GR.05 Install solar PV panels

External

- EX.02 Lay new permeable ground gravel surface to new garage.
- EX.06 Install new timber gate + fence.

Rev.	Date.	Description.
P1	19/02/2026	Issued for planning / LBC

	Demolitions
	Existing walls
	Proposed walls



0 5 M

Mark Wray Architects

4 Beau Street
Bath BA1 1QY
01225 585525
mail@markwray.co.uk
markwray.co.uk

The Old Rectory, SN14 6HN

Garage Plans as Proposed

No responsibility is accepted for errors made by others scaling from this drawing. Report drawing errors or omissions to the Architect. Dimensions are in millimetres unless otherwise stated. Dimensions and conditions are to be checked on-site prior to commencing work. © MWA MMXXIII

Drawing. 194 3014 P1

Issue. PLANNING

Scale. 1:100

Date. 170725