



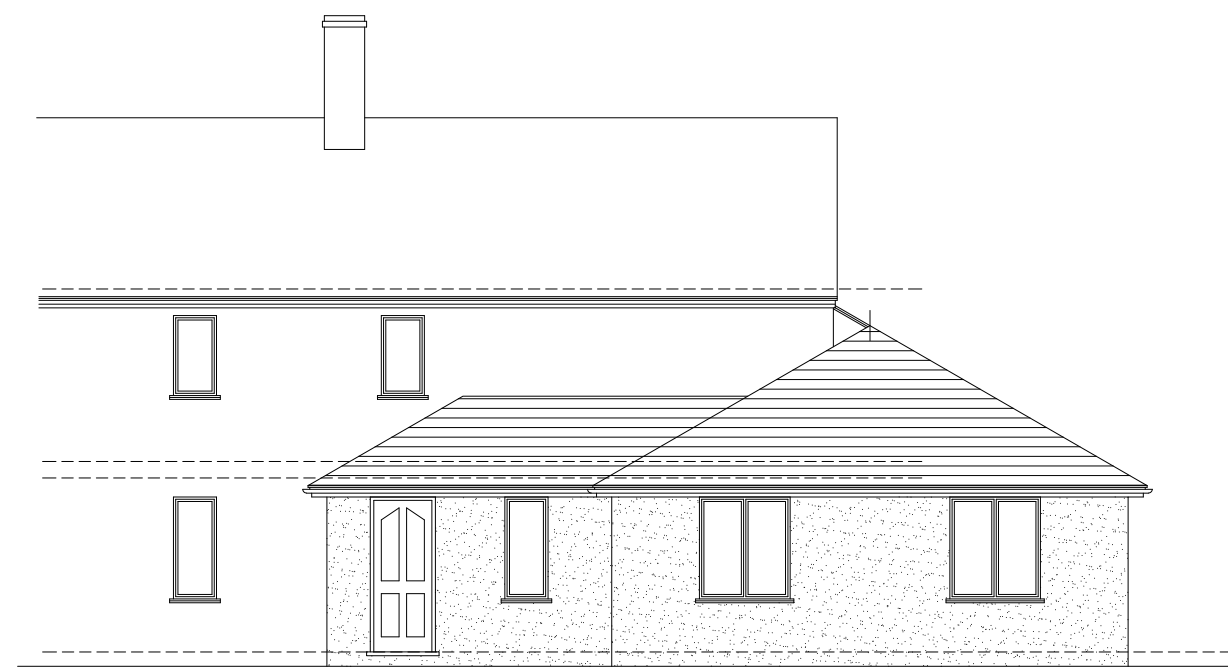


WEST

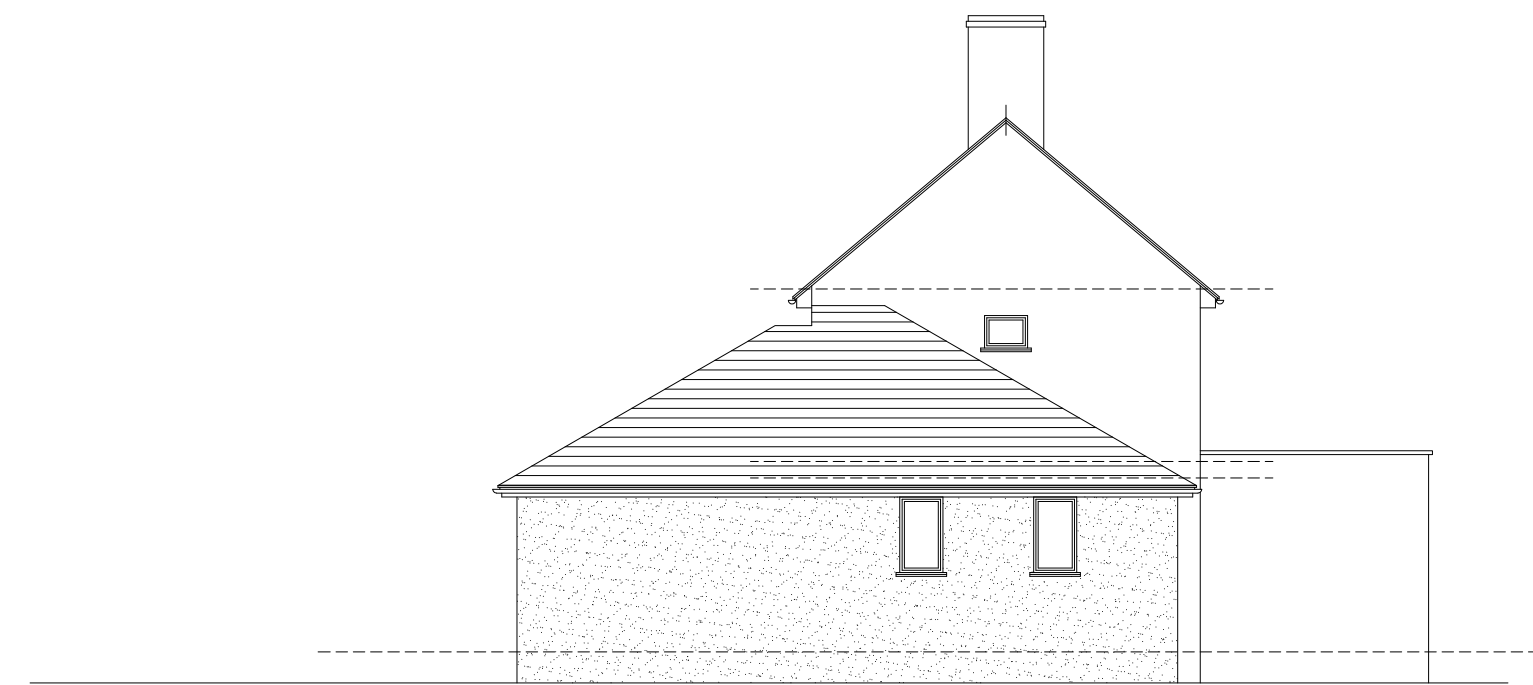


SOUTH ELEVATION 1:100



EAST

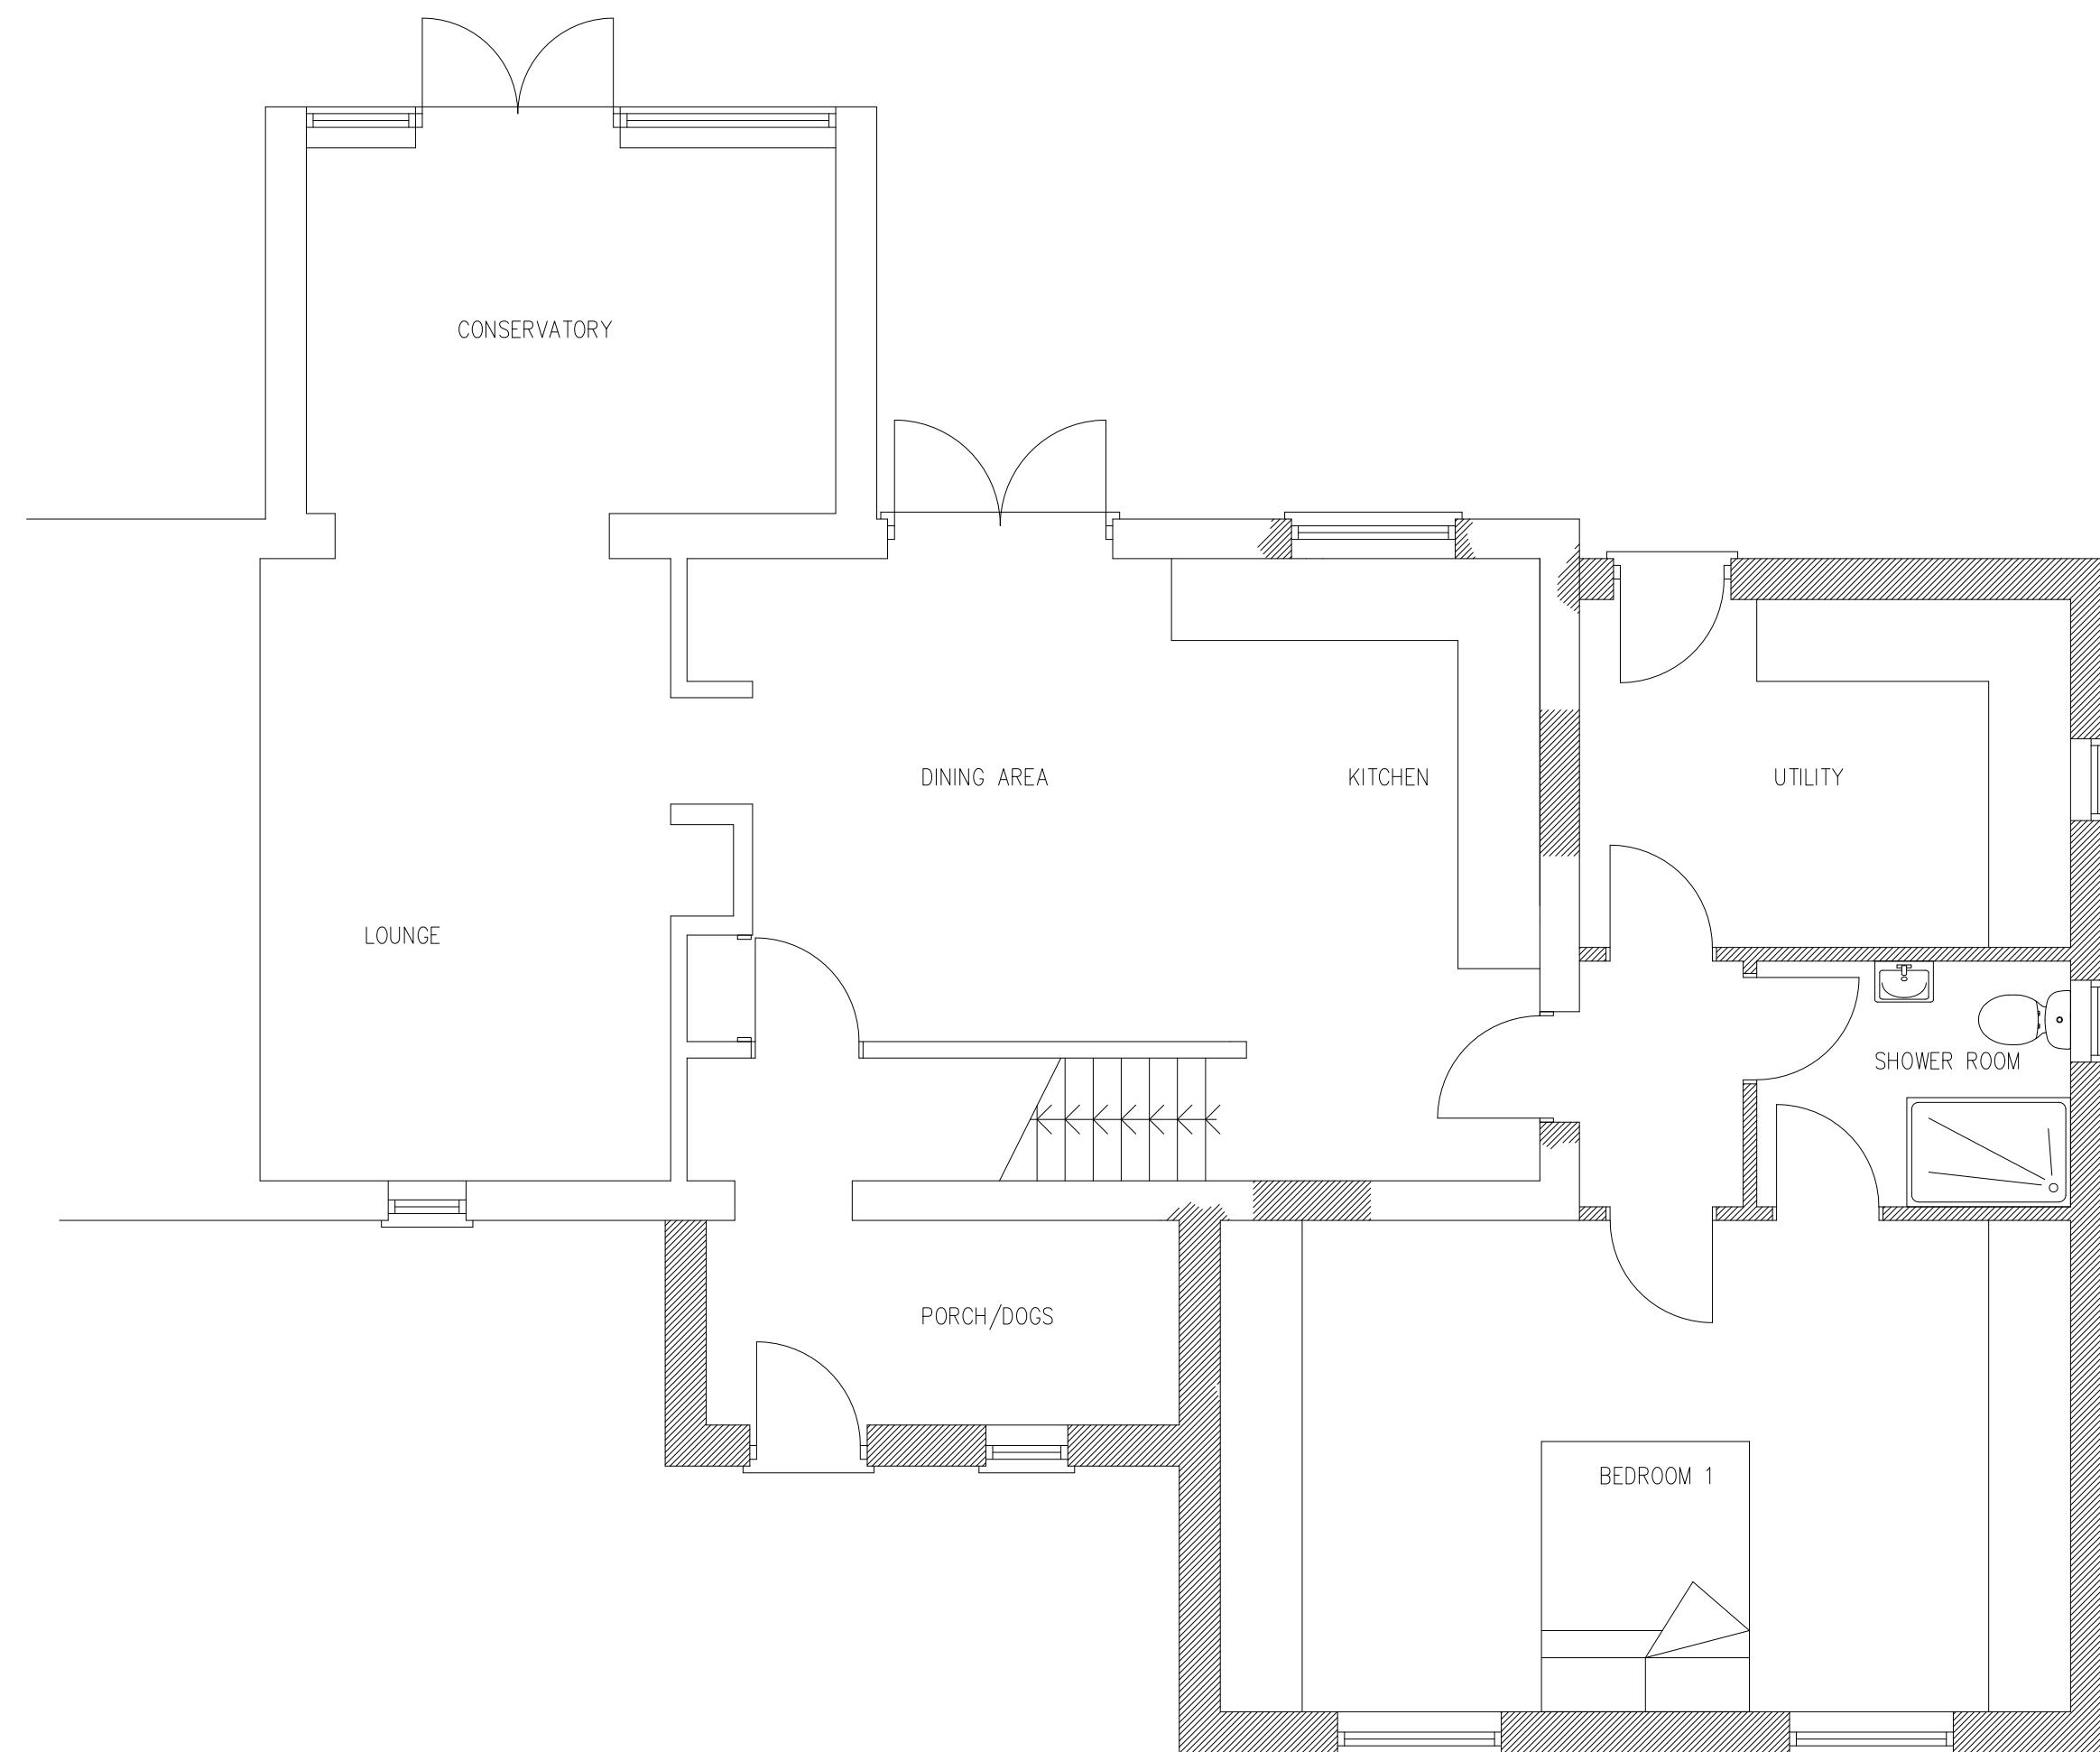

GROUND FLOOR PLAN 1:50

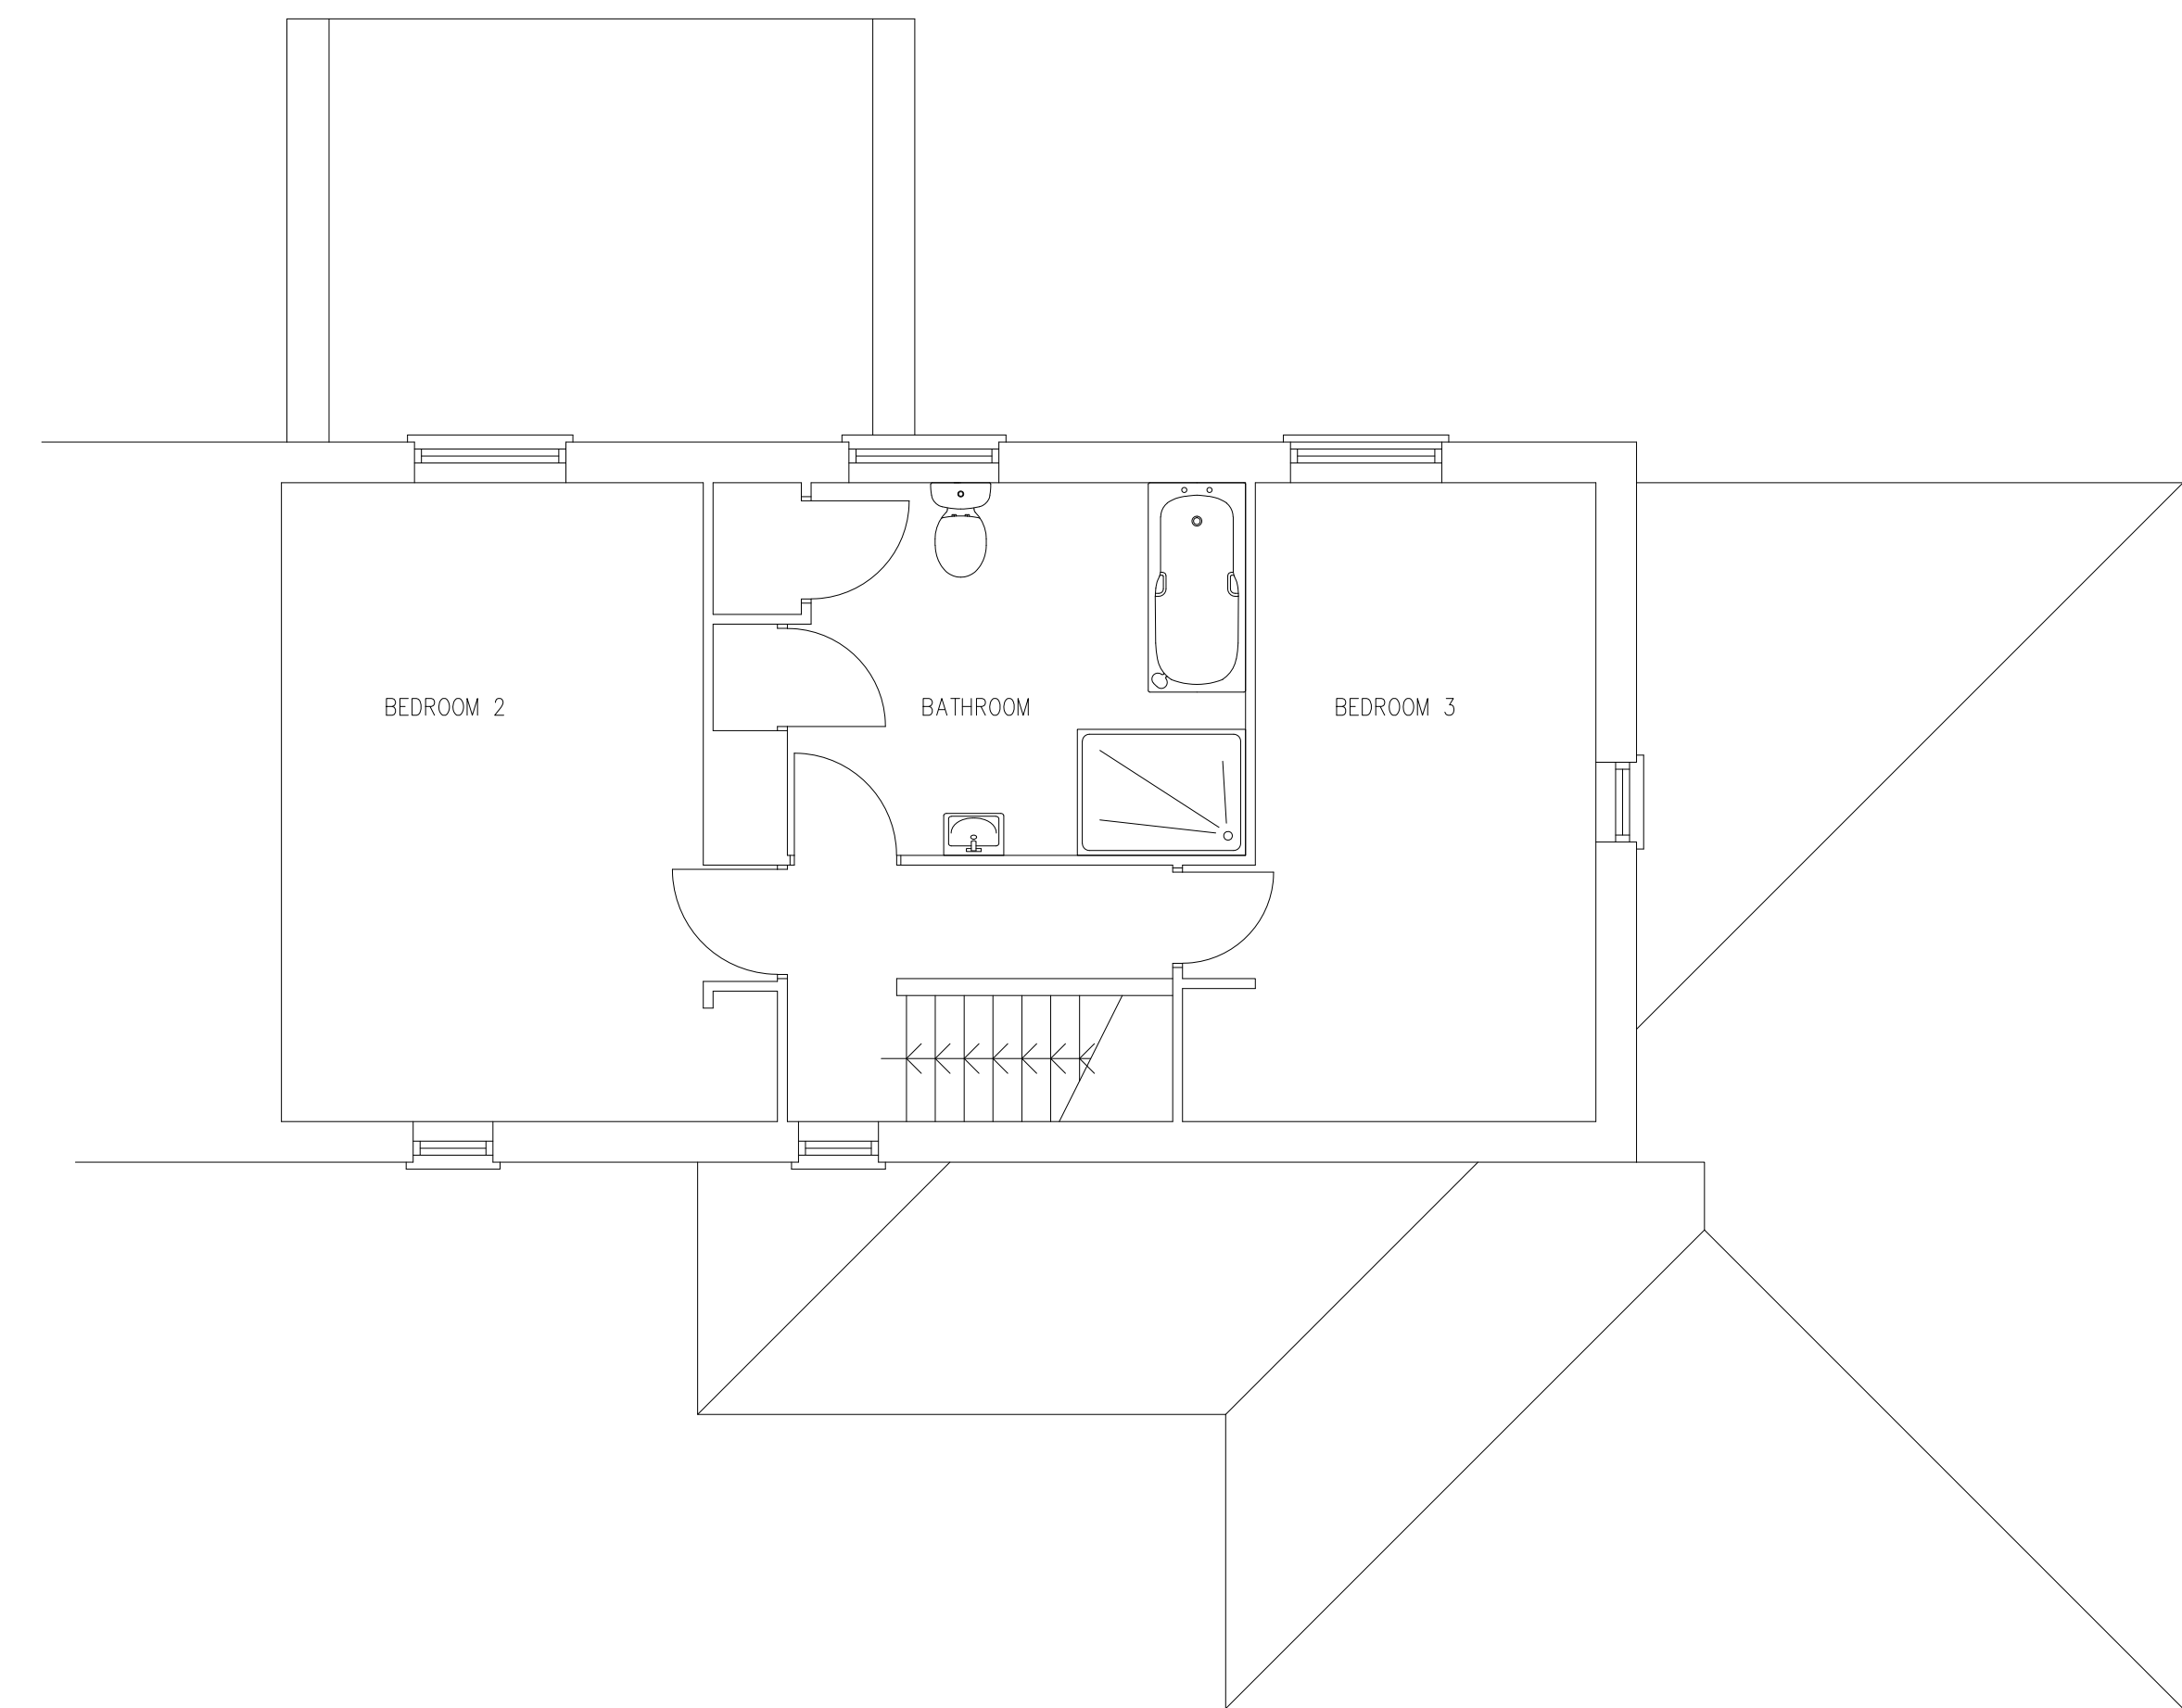

FIRST FLOOR PLAN 1:50



SCHEME
1 GREENLANDS, HEYTESBURY
WARMINSTER, WILTS, BA12 0EJ
FOR MR AND MRS M DAVIES