




WEST

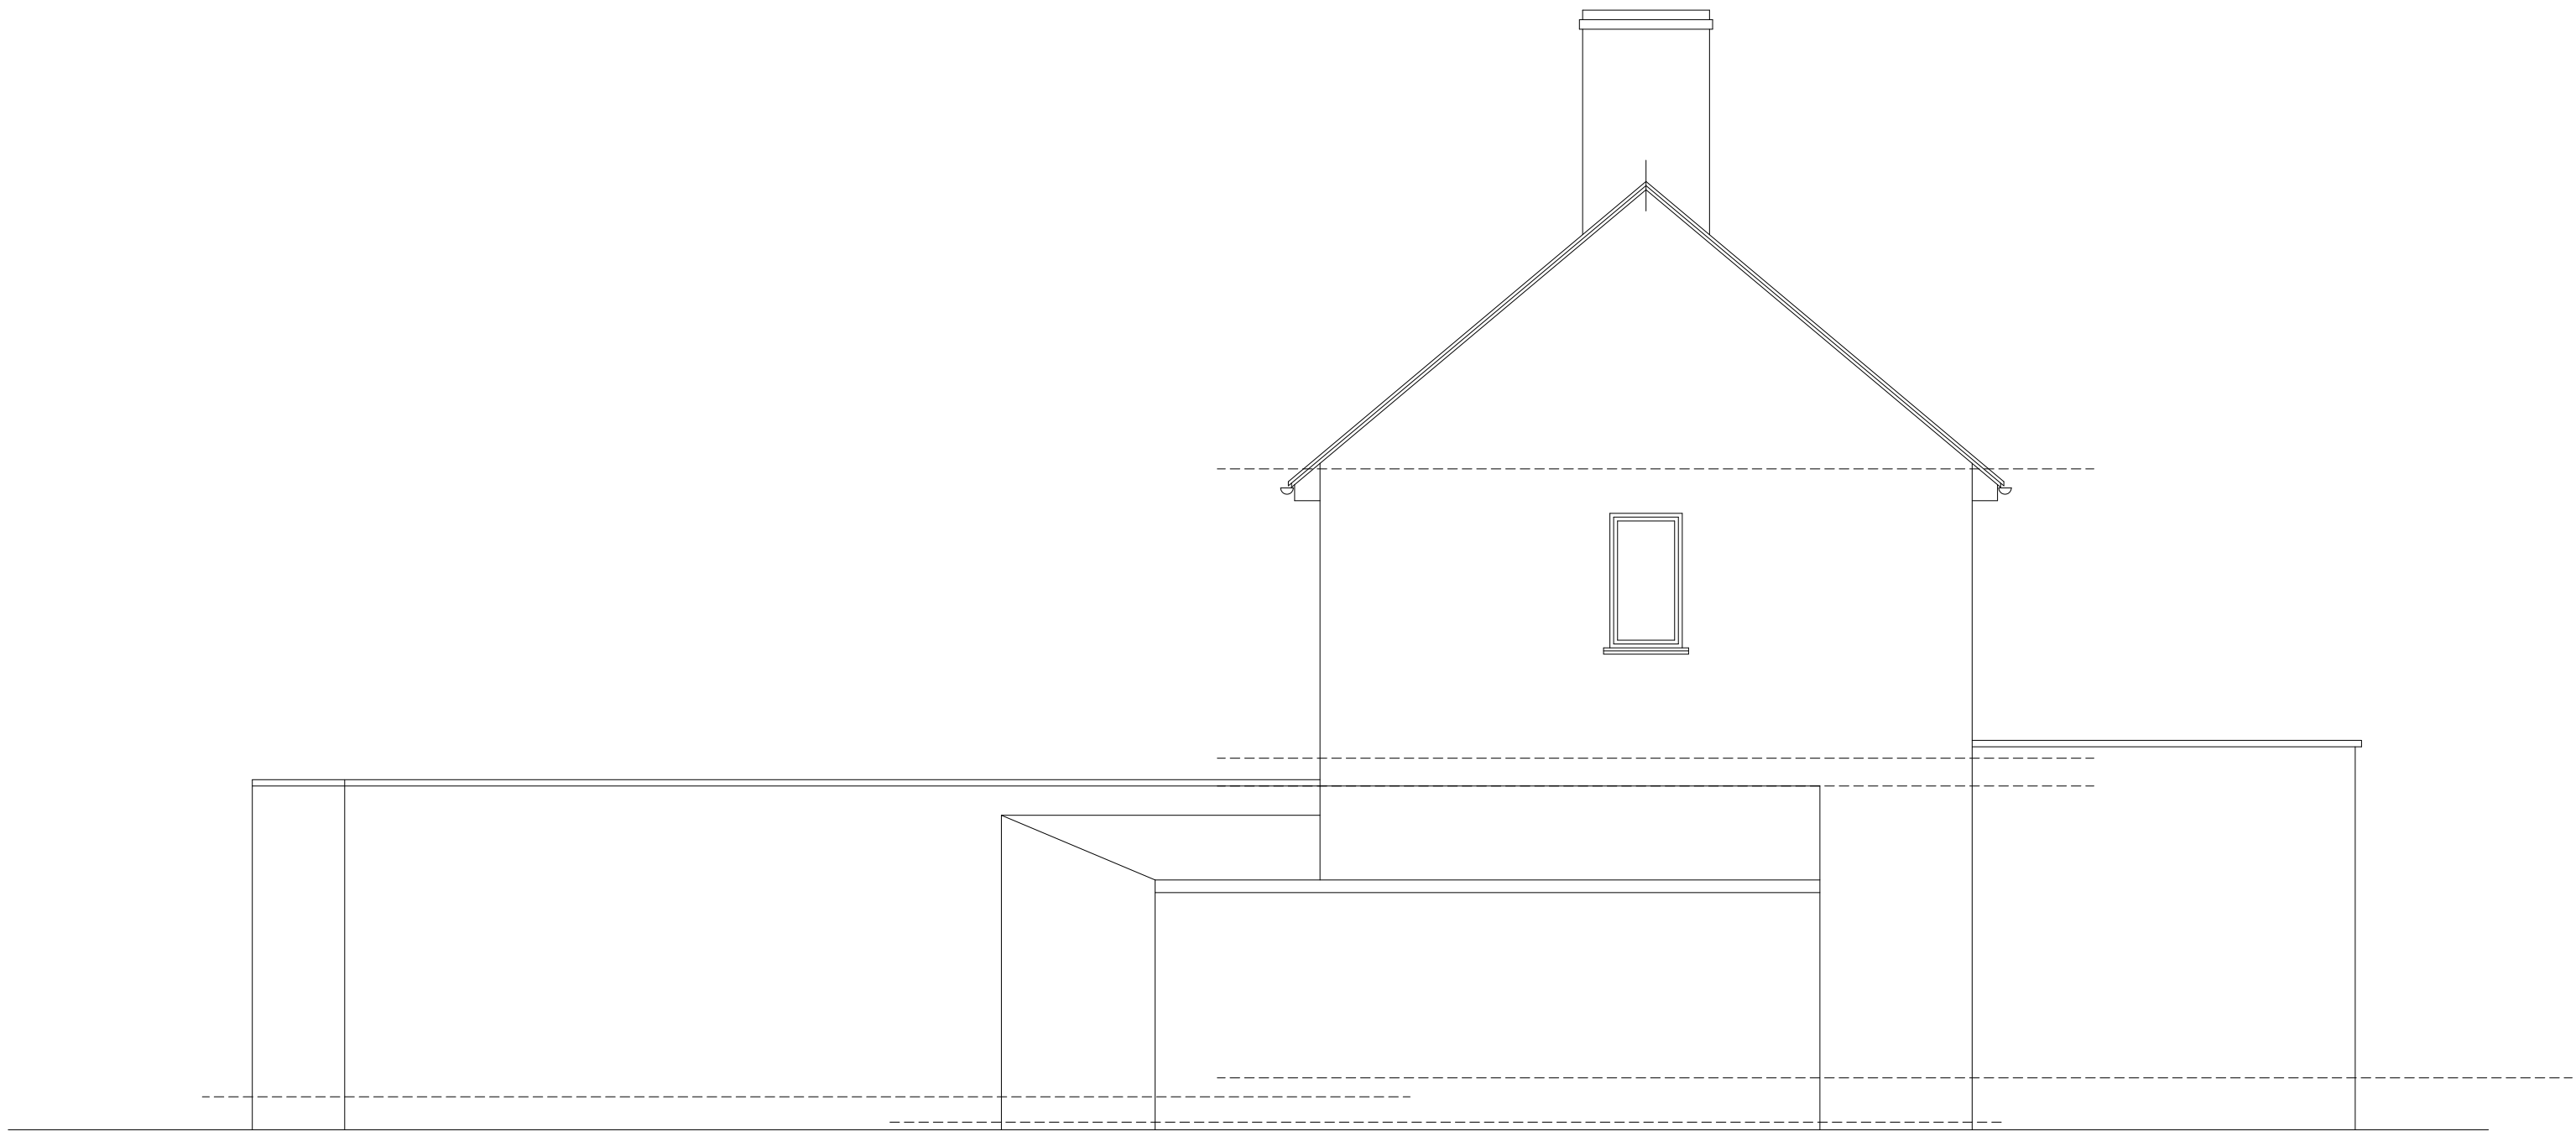

SOUTH ELEVATION 1:50



EAST



SURVEY
1 GREENLANDS, HEYTESBURY
WARMINSTER, WILTS, BA12 0EJ
FOR MR AND MRS M DAVIES

2723/2

1:50@A1