



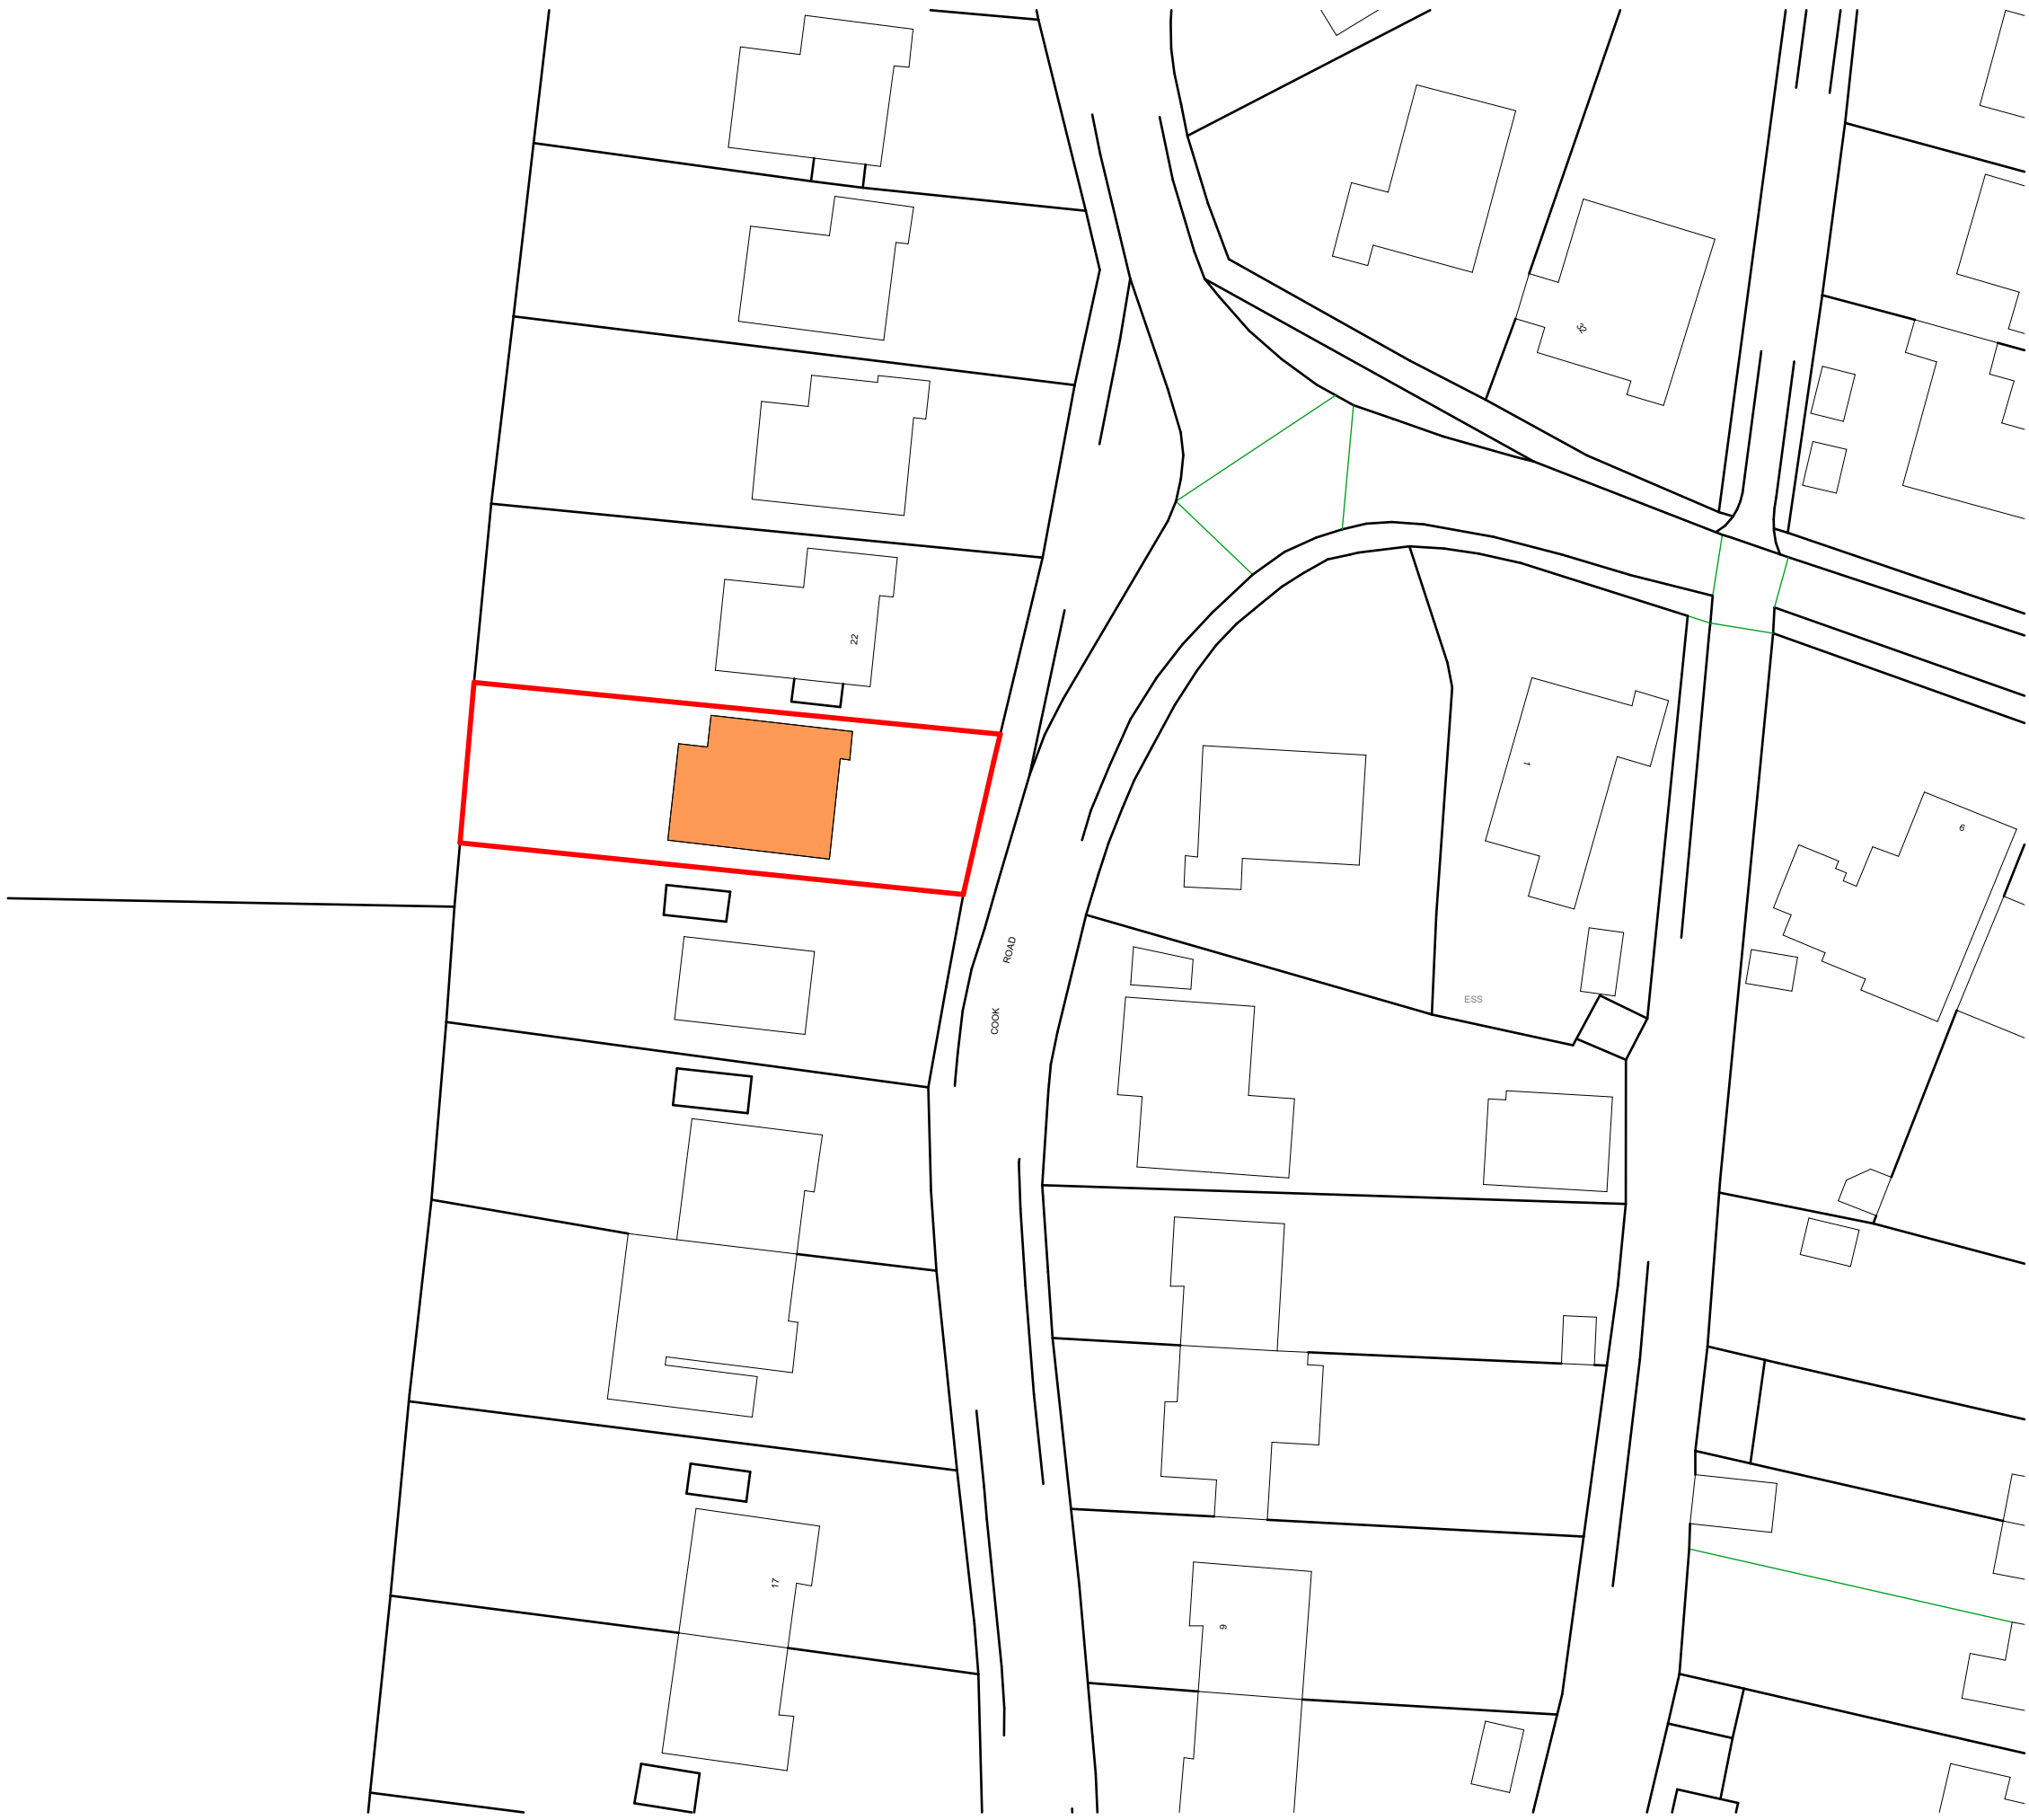

Site Location 1:1250

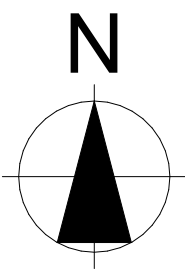

Proposed Site Layout 1:500



All Dims in millimeters unless otherwise stated.
Do not scale except for planning purposes.
If in doubt - Ask

This drawing is confidential and is the property of Keenan Project Designs Ltd.

© Copyright

Scale 1:1250

Scale 1:500

KEENAN
PROJECT
DESIGNS

KEENAN PROJECT DESIGNS

0800 233 5787
INFO@KEENANPROJECTDESIGNS.COM
WWW.KEENANPROJECTDESIGNS.COM

CLIENT:
Ali Keen

ADDRESS:
21 Cook Rd, Aldbourne, Marlborough SN8 2EG

DATE:
11/11/2025

DRAWING SHEET SIZE:
A1

DRAWN BY:
Val Pelovski

DRAWING NUMBER:
3350 Rev B - 09

PROJECT LEAD:
George Cristea

REVISION: B
02/12/2025
Val Pelovski