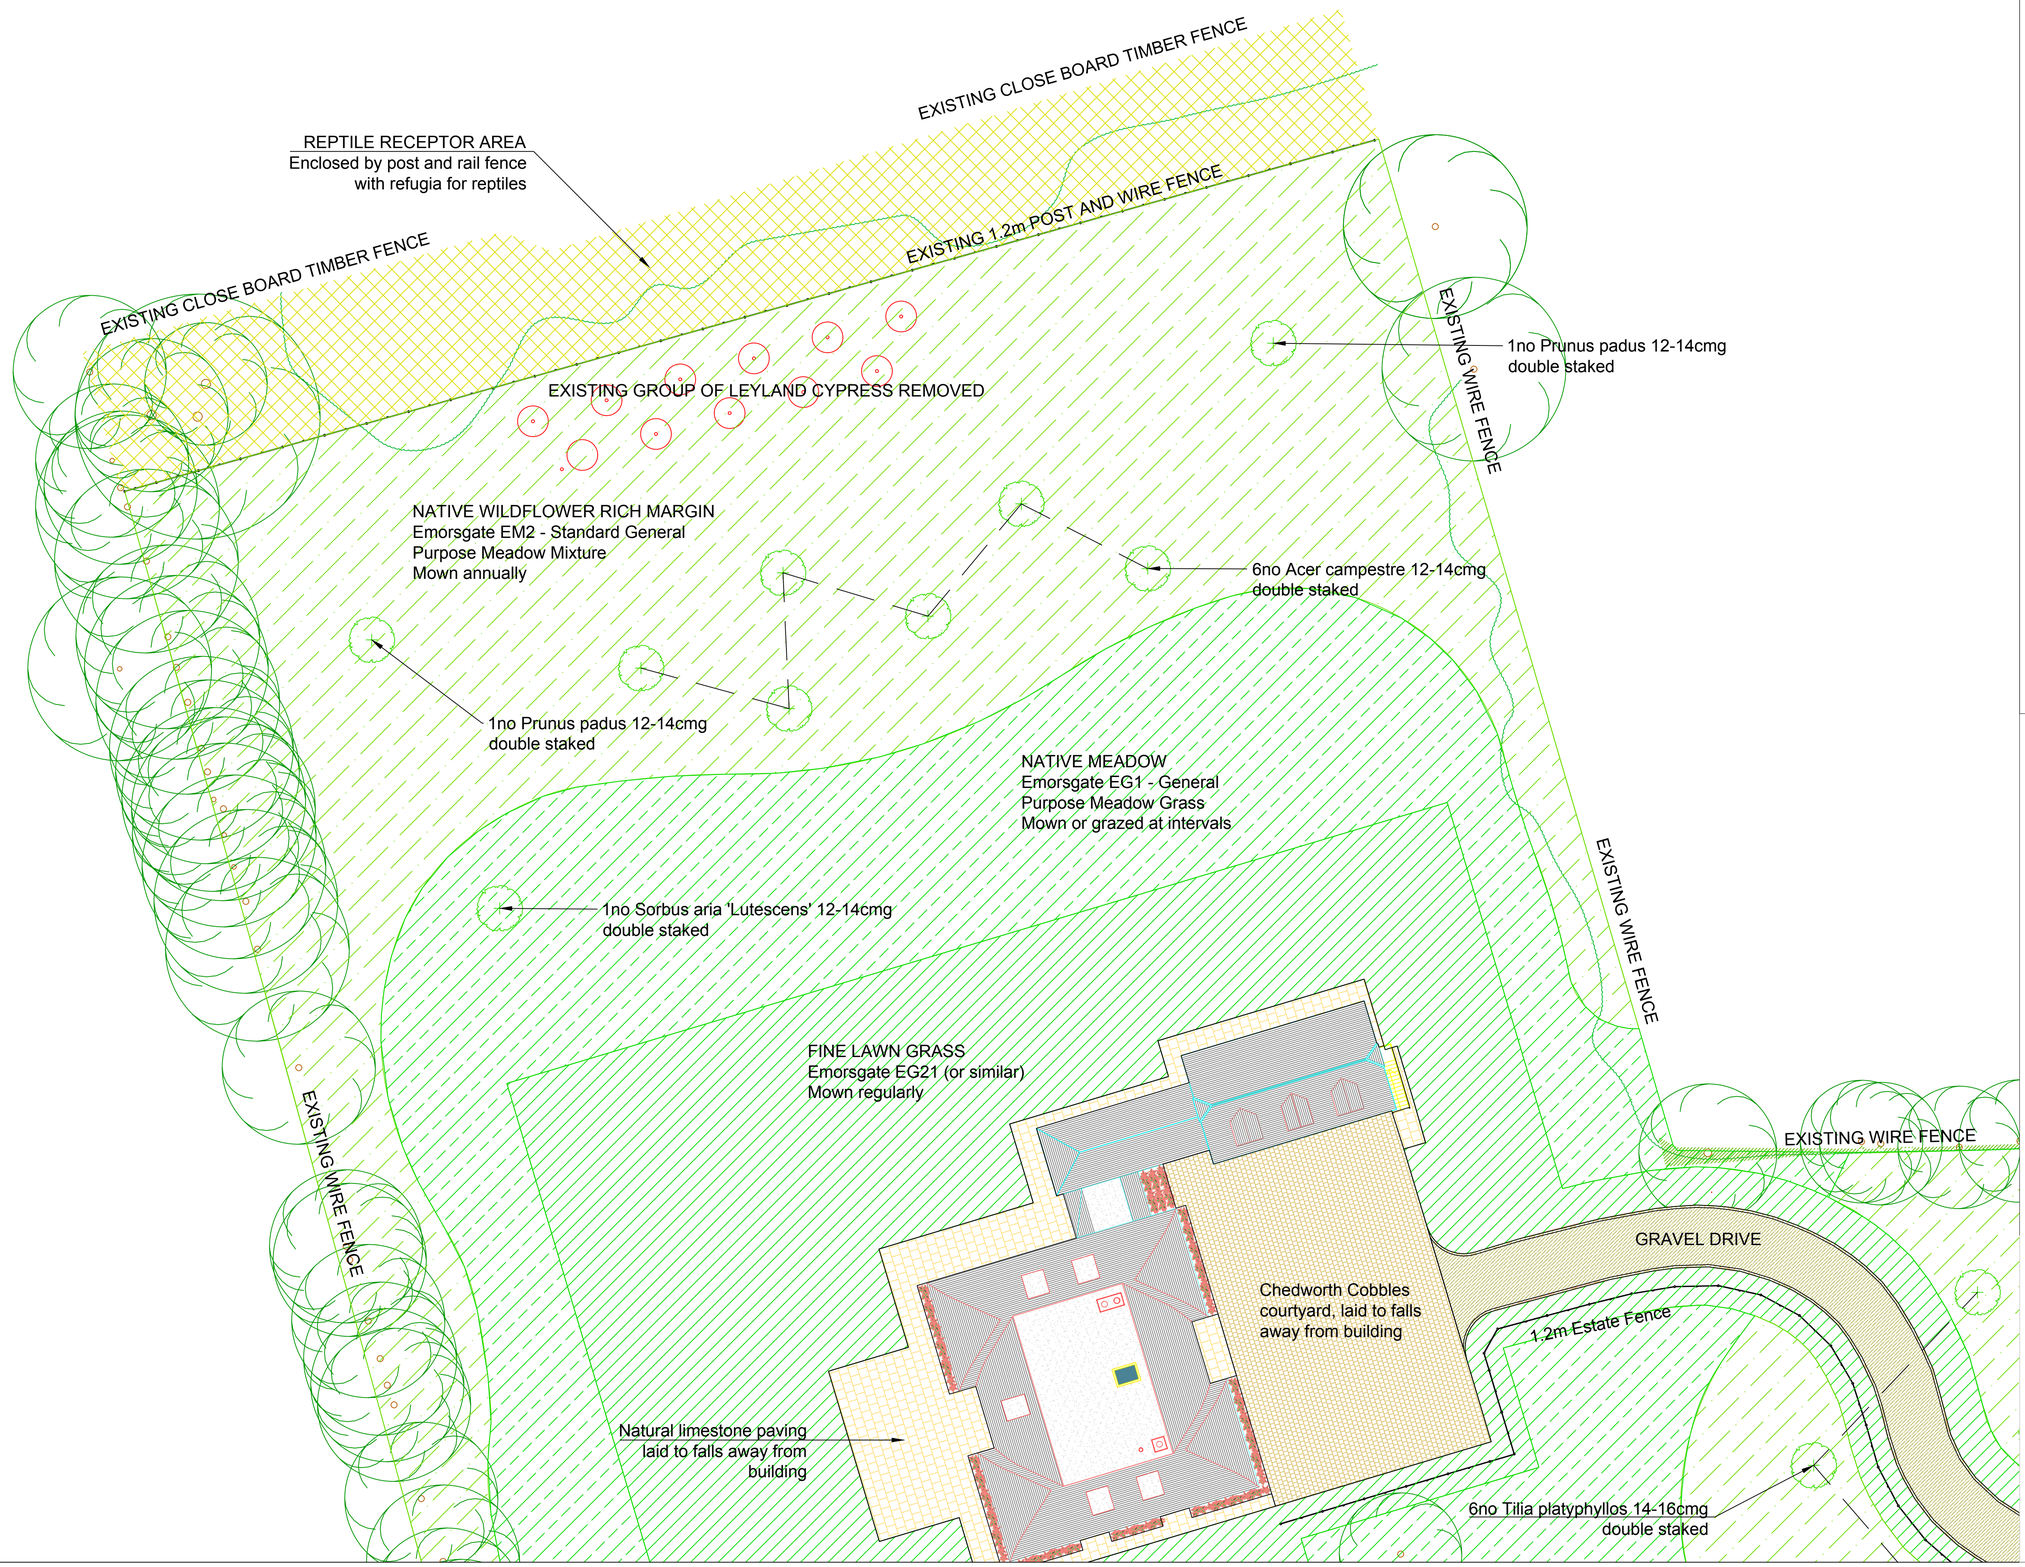


Notes

Baseline Conditions
The proposal site consists predominantly of Soilscape 6: Freely draining slightly acid loamy soils according to LandIS.
Some soils to the south of the site may consist of Soilscape 20: Loamy and clayey floodplain soils with naturally high groundwater.


Planting
All planting is to be installed in accordance with British Standard BS8545:2014, Trees from nursery to independence in the landscape, Recommendations. Trees are to be planted as bare root or root-balled stock between November and March, avoiding root exposure to freezing conditions.

Management
All planting is to be watered until established. In first five years after planting any dead or dying plants are to be replaced. Tree stakes, shrub shelters and spiral guards are to be removed five years after planting. Tree ties must be checked seasonally and loosened to prevent constriction.

Quantities (Whole Site)

Name	Quantity	Size	Spacing	Notes
TREES				
Acer campestre	6	12-14cmg	Single	BR / Double-staked / mulched
Prunus padus	2	12-14cmg	Single	BR / Single-staked / mulched
Tilia platyphyllos	6	14-16cmg	Single	BR / Double-staked / mulched
MEADOW				
General Purpose Meadow Grass - Emorsgate EG1 (or similar)	3,277m2	16.4kg	5g/m	Mown at several times annually once established
Standard General Purpose Meadow Mixture - Emorsgate EM2 (or similar)	5,971m2	23.9kg	4g/m	Mown annually once established
Fine Lawn Grass - Emorsgate EG21 (or similar	2,299m2	57.5kg	25g/m2	Mown regularly

Drawing Location

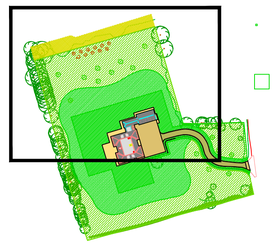

Landscape Proposal
DPLC/418/LP02/E

© Copyright. All rights reserved.

PROJECT Manorfield Farm, Pewsey
CLIENT Sherbourne Developments Ltd
STATUS PLANNING
REVISION
A: TERRACE / TREES
B: SCHEME UPDATE
C: PAVING / PLANTING
D: PLANTING / COBBLES
E: PLANTING

DRAWN DP
DATE 22.07.2025
SCALE 1:200@A1

SCALE
0 10 20 metres

NORTH
N

DPLC