


No. 17


No. 18

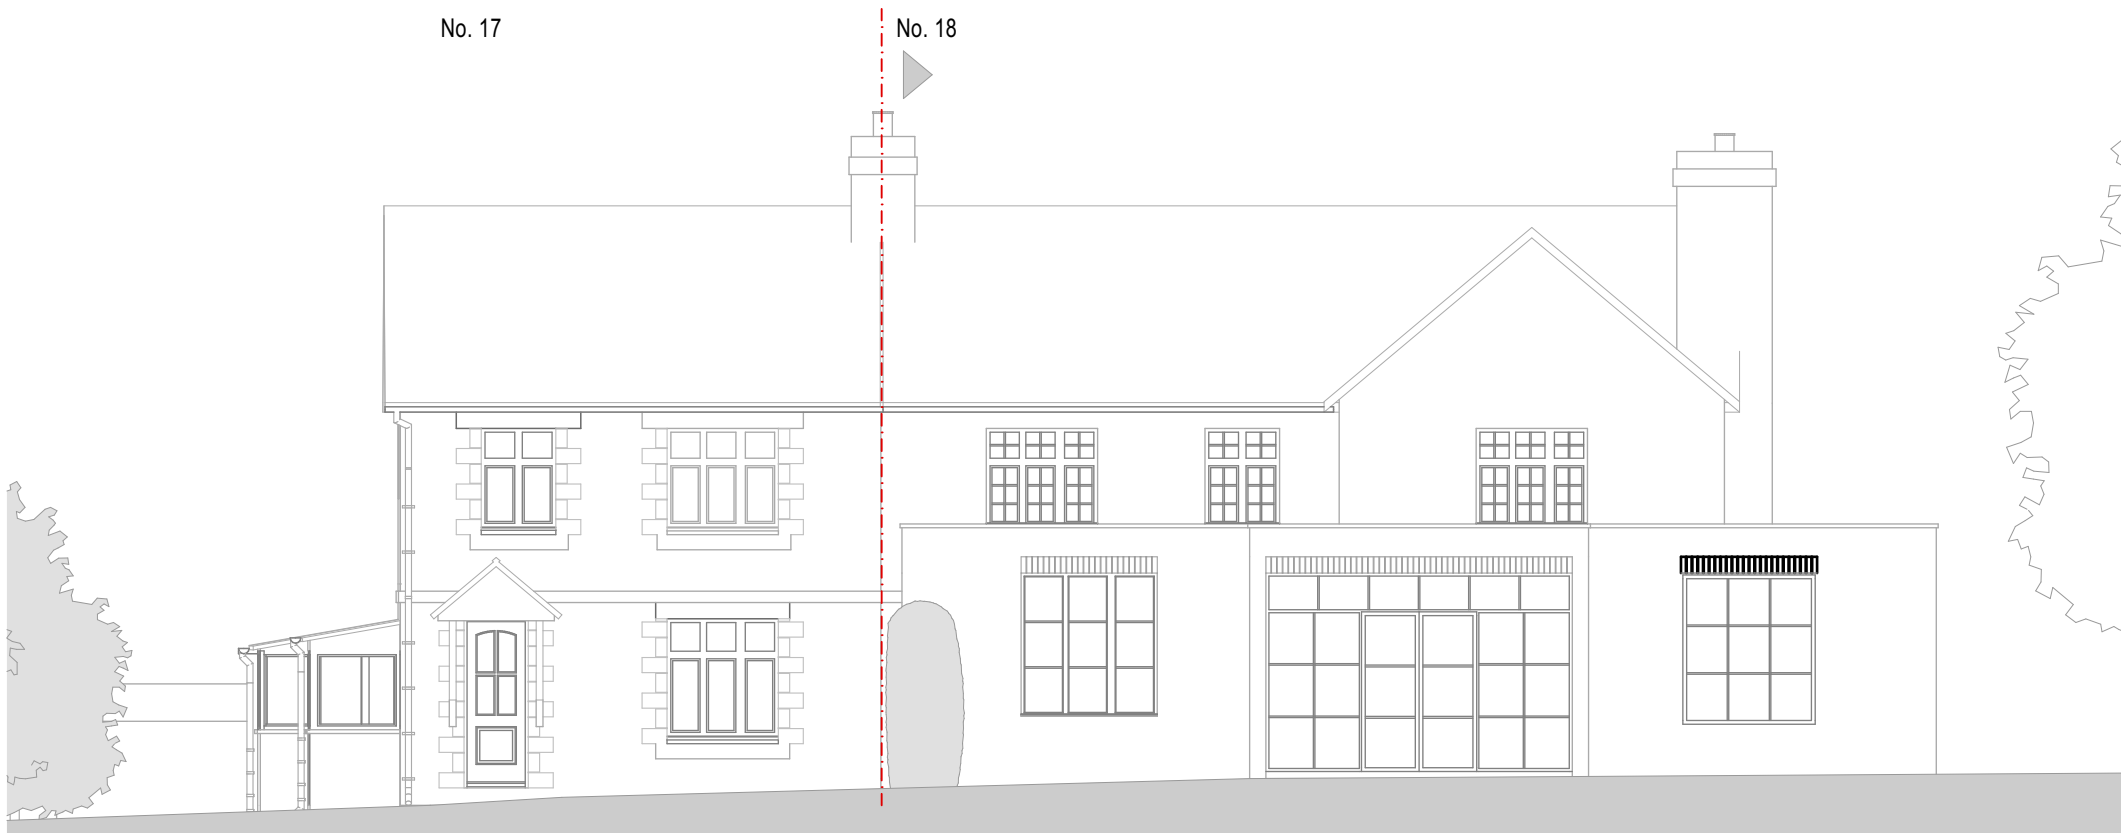

E-04 E-04 Elevation 1:100



E-06 E-06 Elevation 1:100

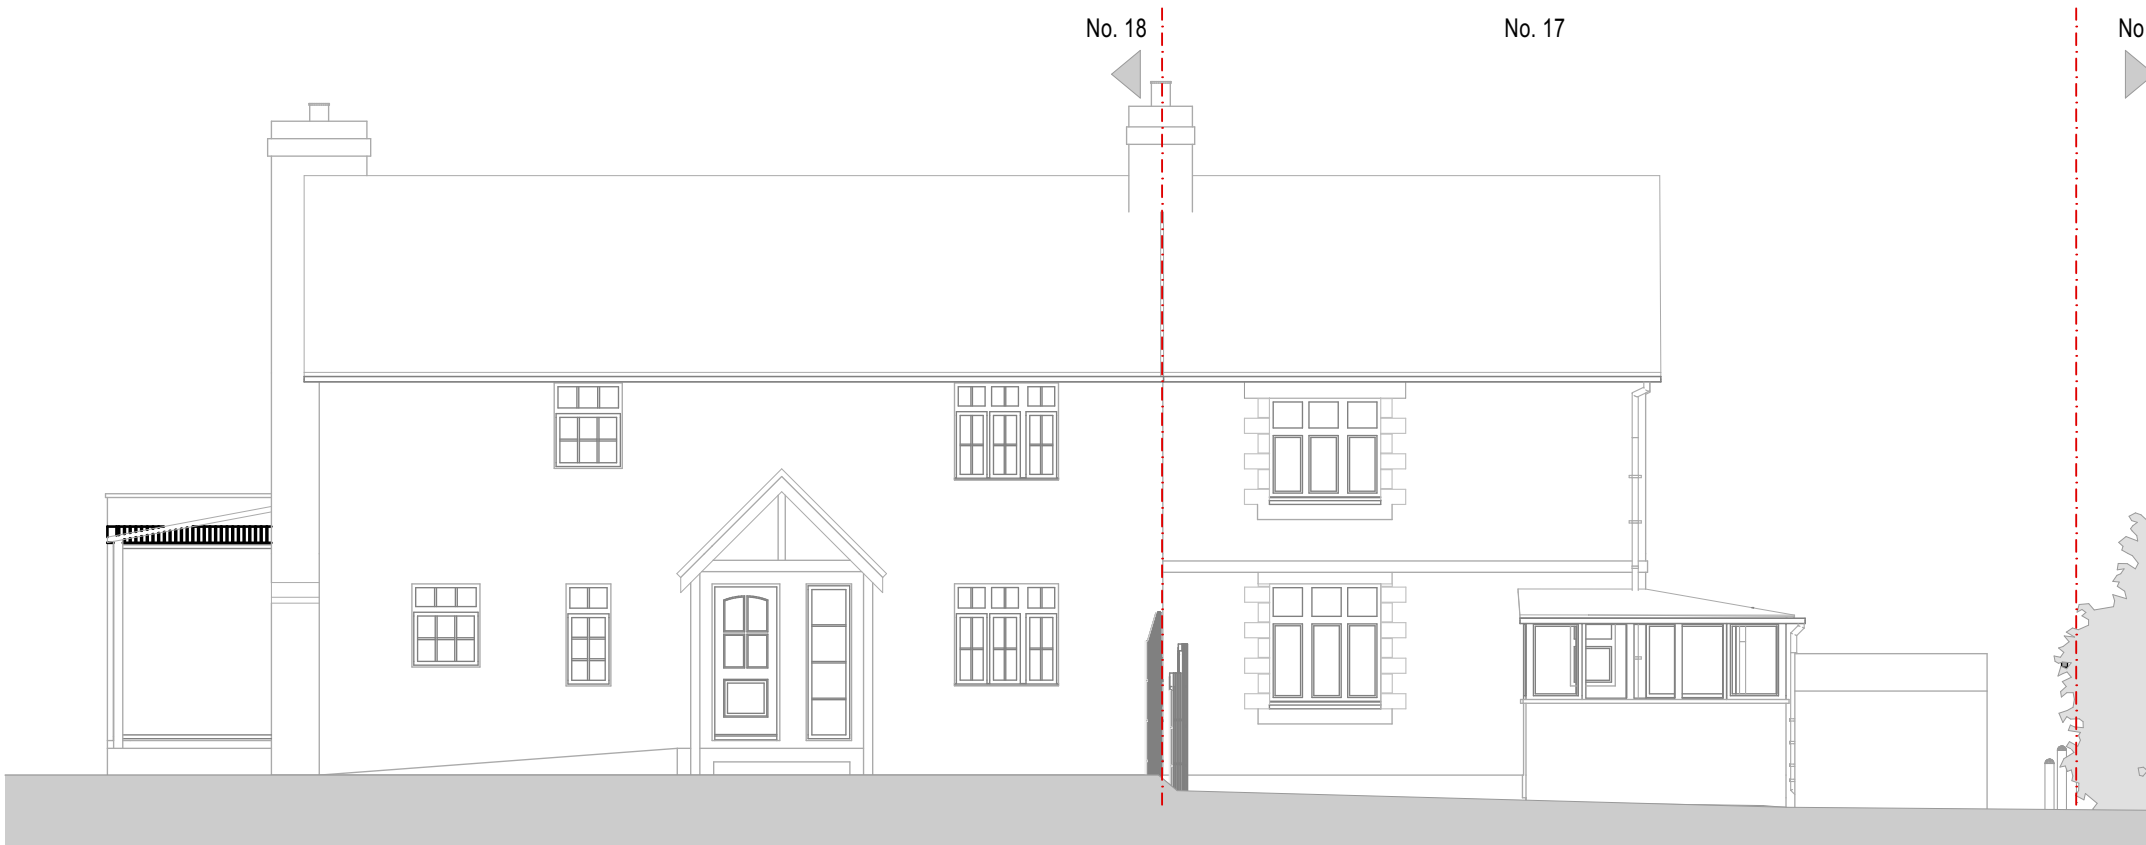

E-07 E-07 Elevation 1:100

1:100

0 1 2 3 4 5 m

RevID	ChID	Change Name	Date

0564 17 Bewley Crescent, Lacock
Mr Phil Knight
17 Bewley Crescent, Lacock

Existing Elevations
1:100@A3
Drg No:0564.01.06 Rev:
File:0434-Bolsover_Street
12/02/2026

Jacques Partnership
Architecture and Planning
Studio 5, Fosse Farm Barns
Nettleton | Chippenham
Wilts SN14 7NJ
01249 783533