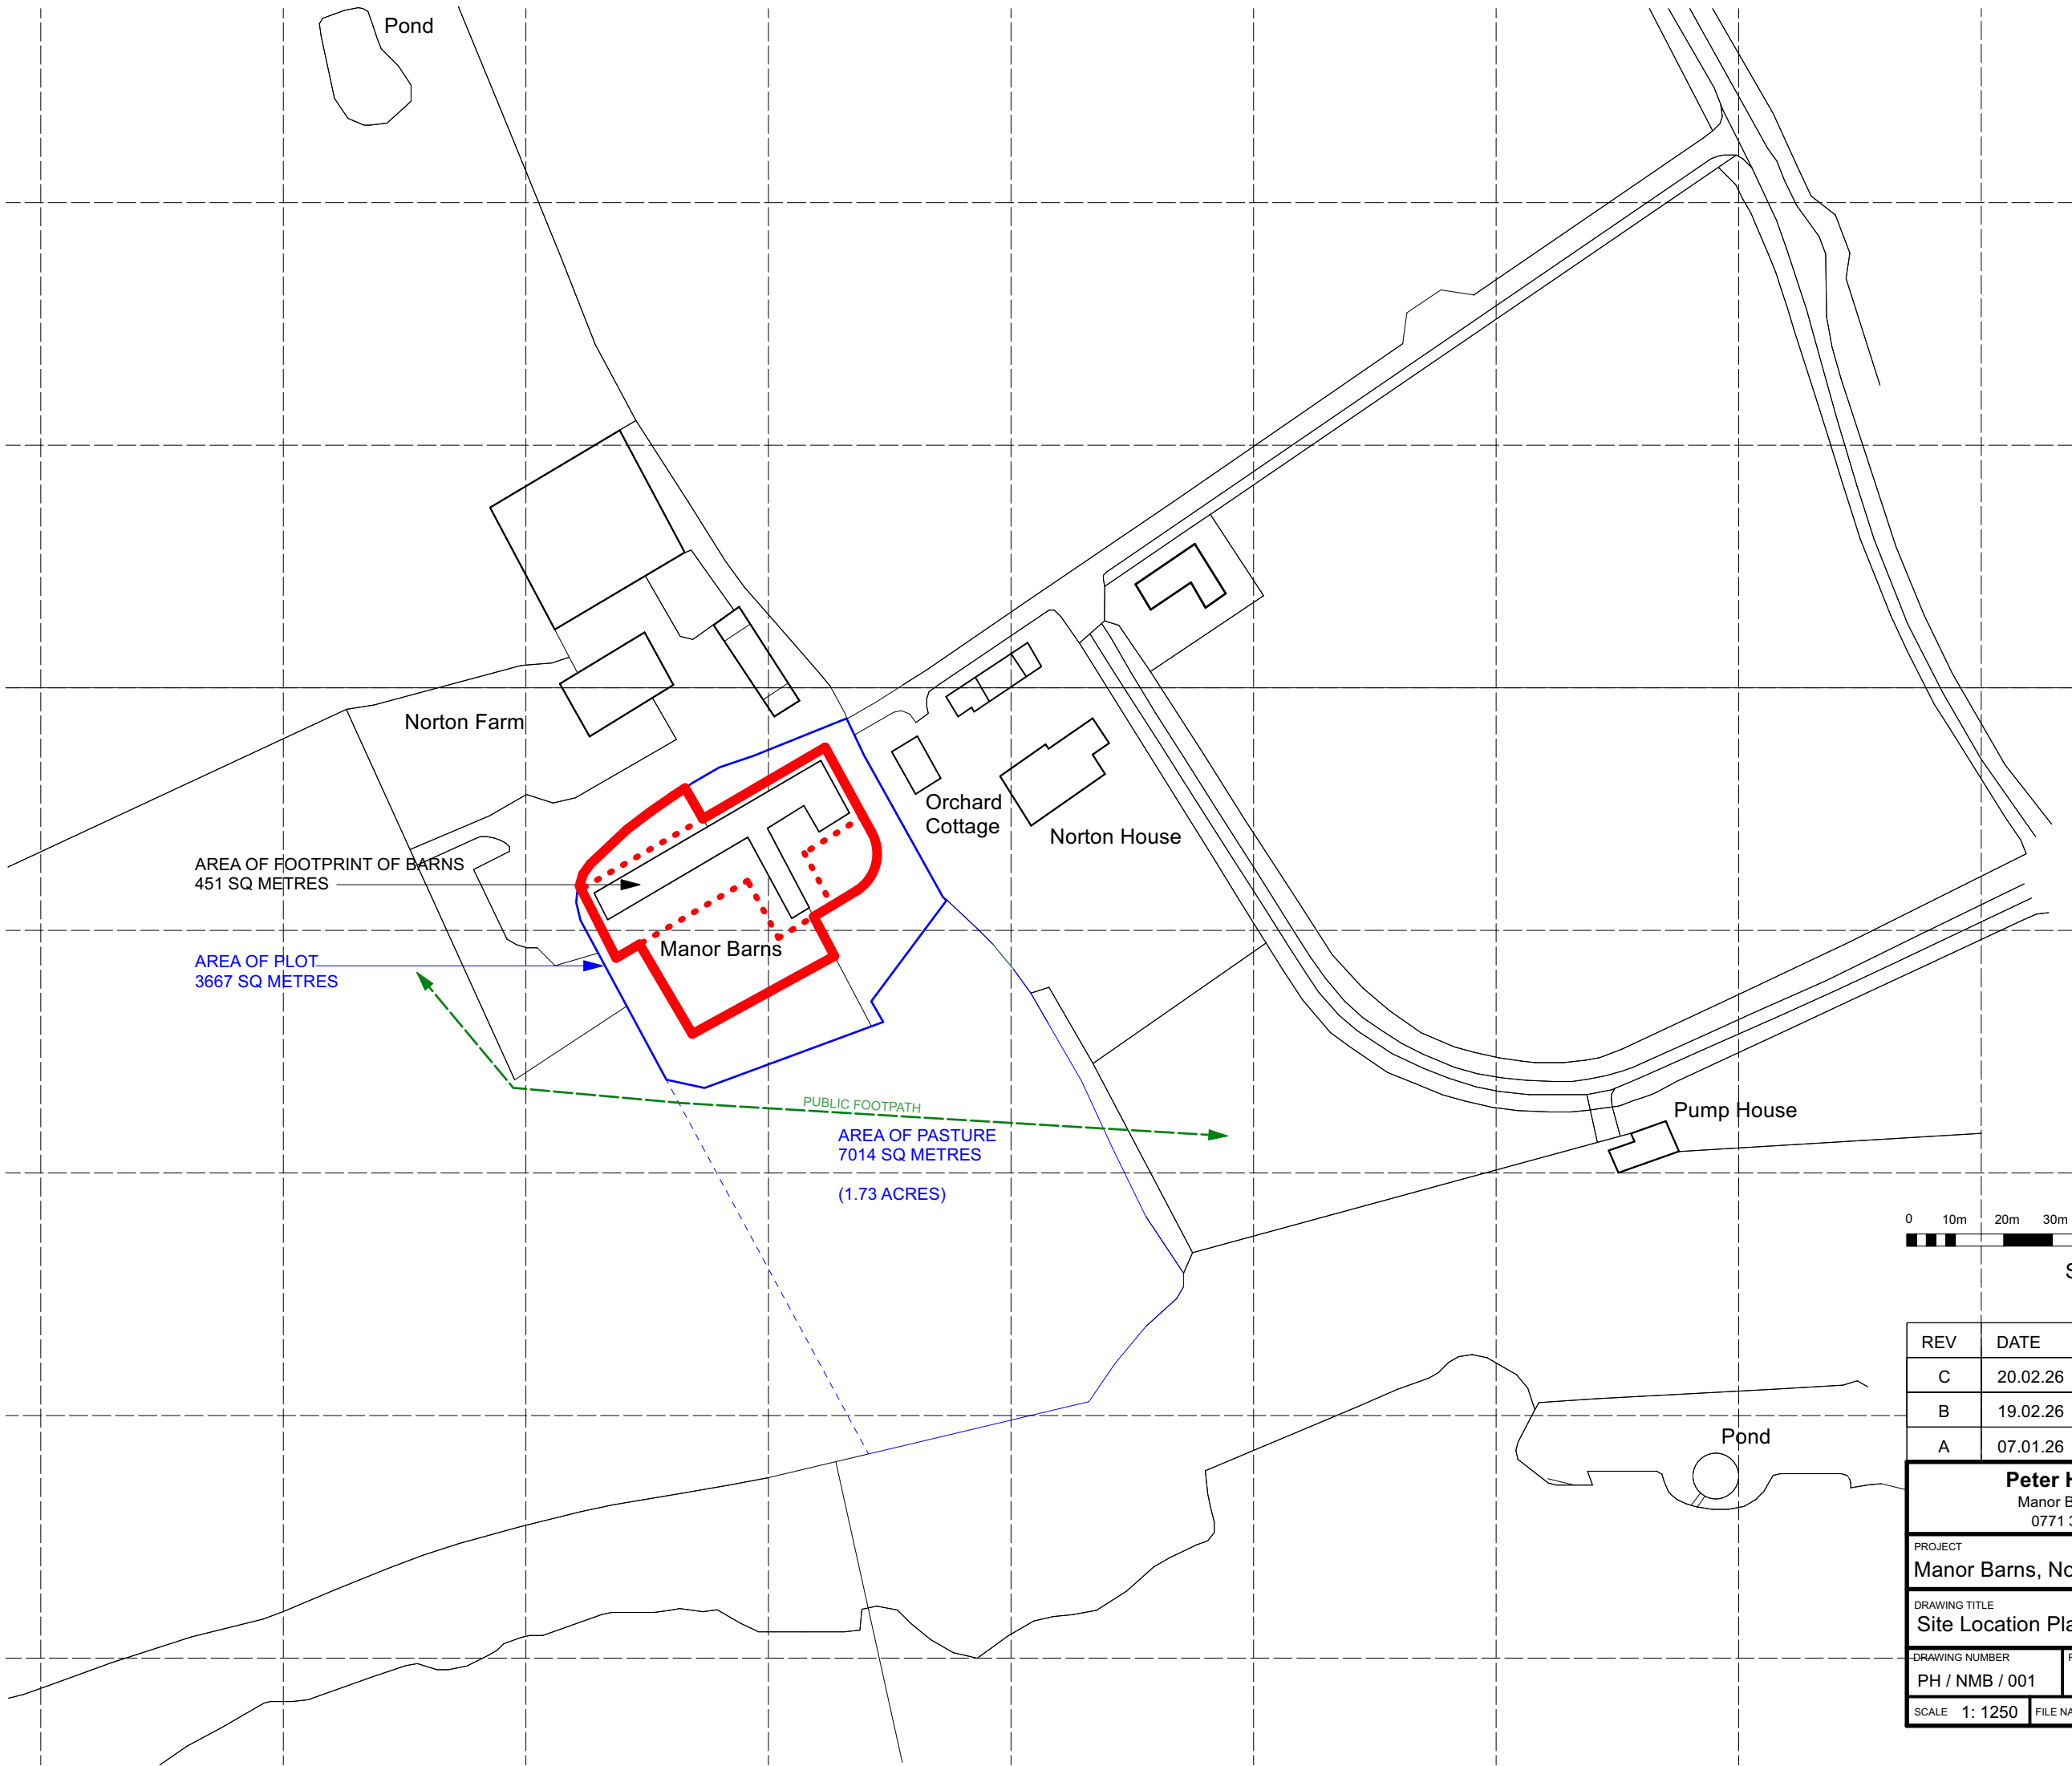


Scale 1:1250 @ A3

REV	DATE	NOTES
C	20.02.26	Update ref. drwg 005 Rev B
B	19.02.26	Plot area shown in blue line
A	07.01.26	Areas Added

Peter Hopkinson RIBA, Architect Manor Barns, Norton, Malmesbury SN16 0JR 0771 325 0003 peterhopki@gmail.com			
PROJECT Manor Barns, Norton, Malmesbury SN16 0JN			
DRAWING TITLE Site Location Plan - Proposed Residential Area			
DRAWING NUMBER PH / NMB / 001	REVISION C	DRAWN BY PJH	DATE 07/08/2021
SCALE 1: 1250	FILE NAME Norton Manor Barns Plans & Elevs Latest 07.08.21.vwx		