


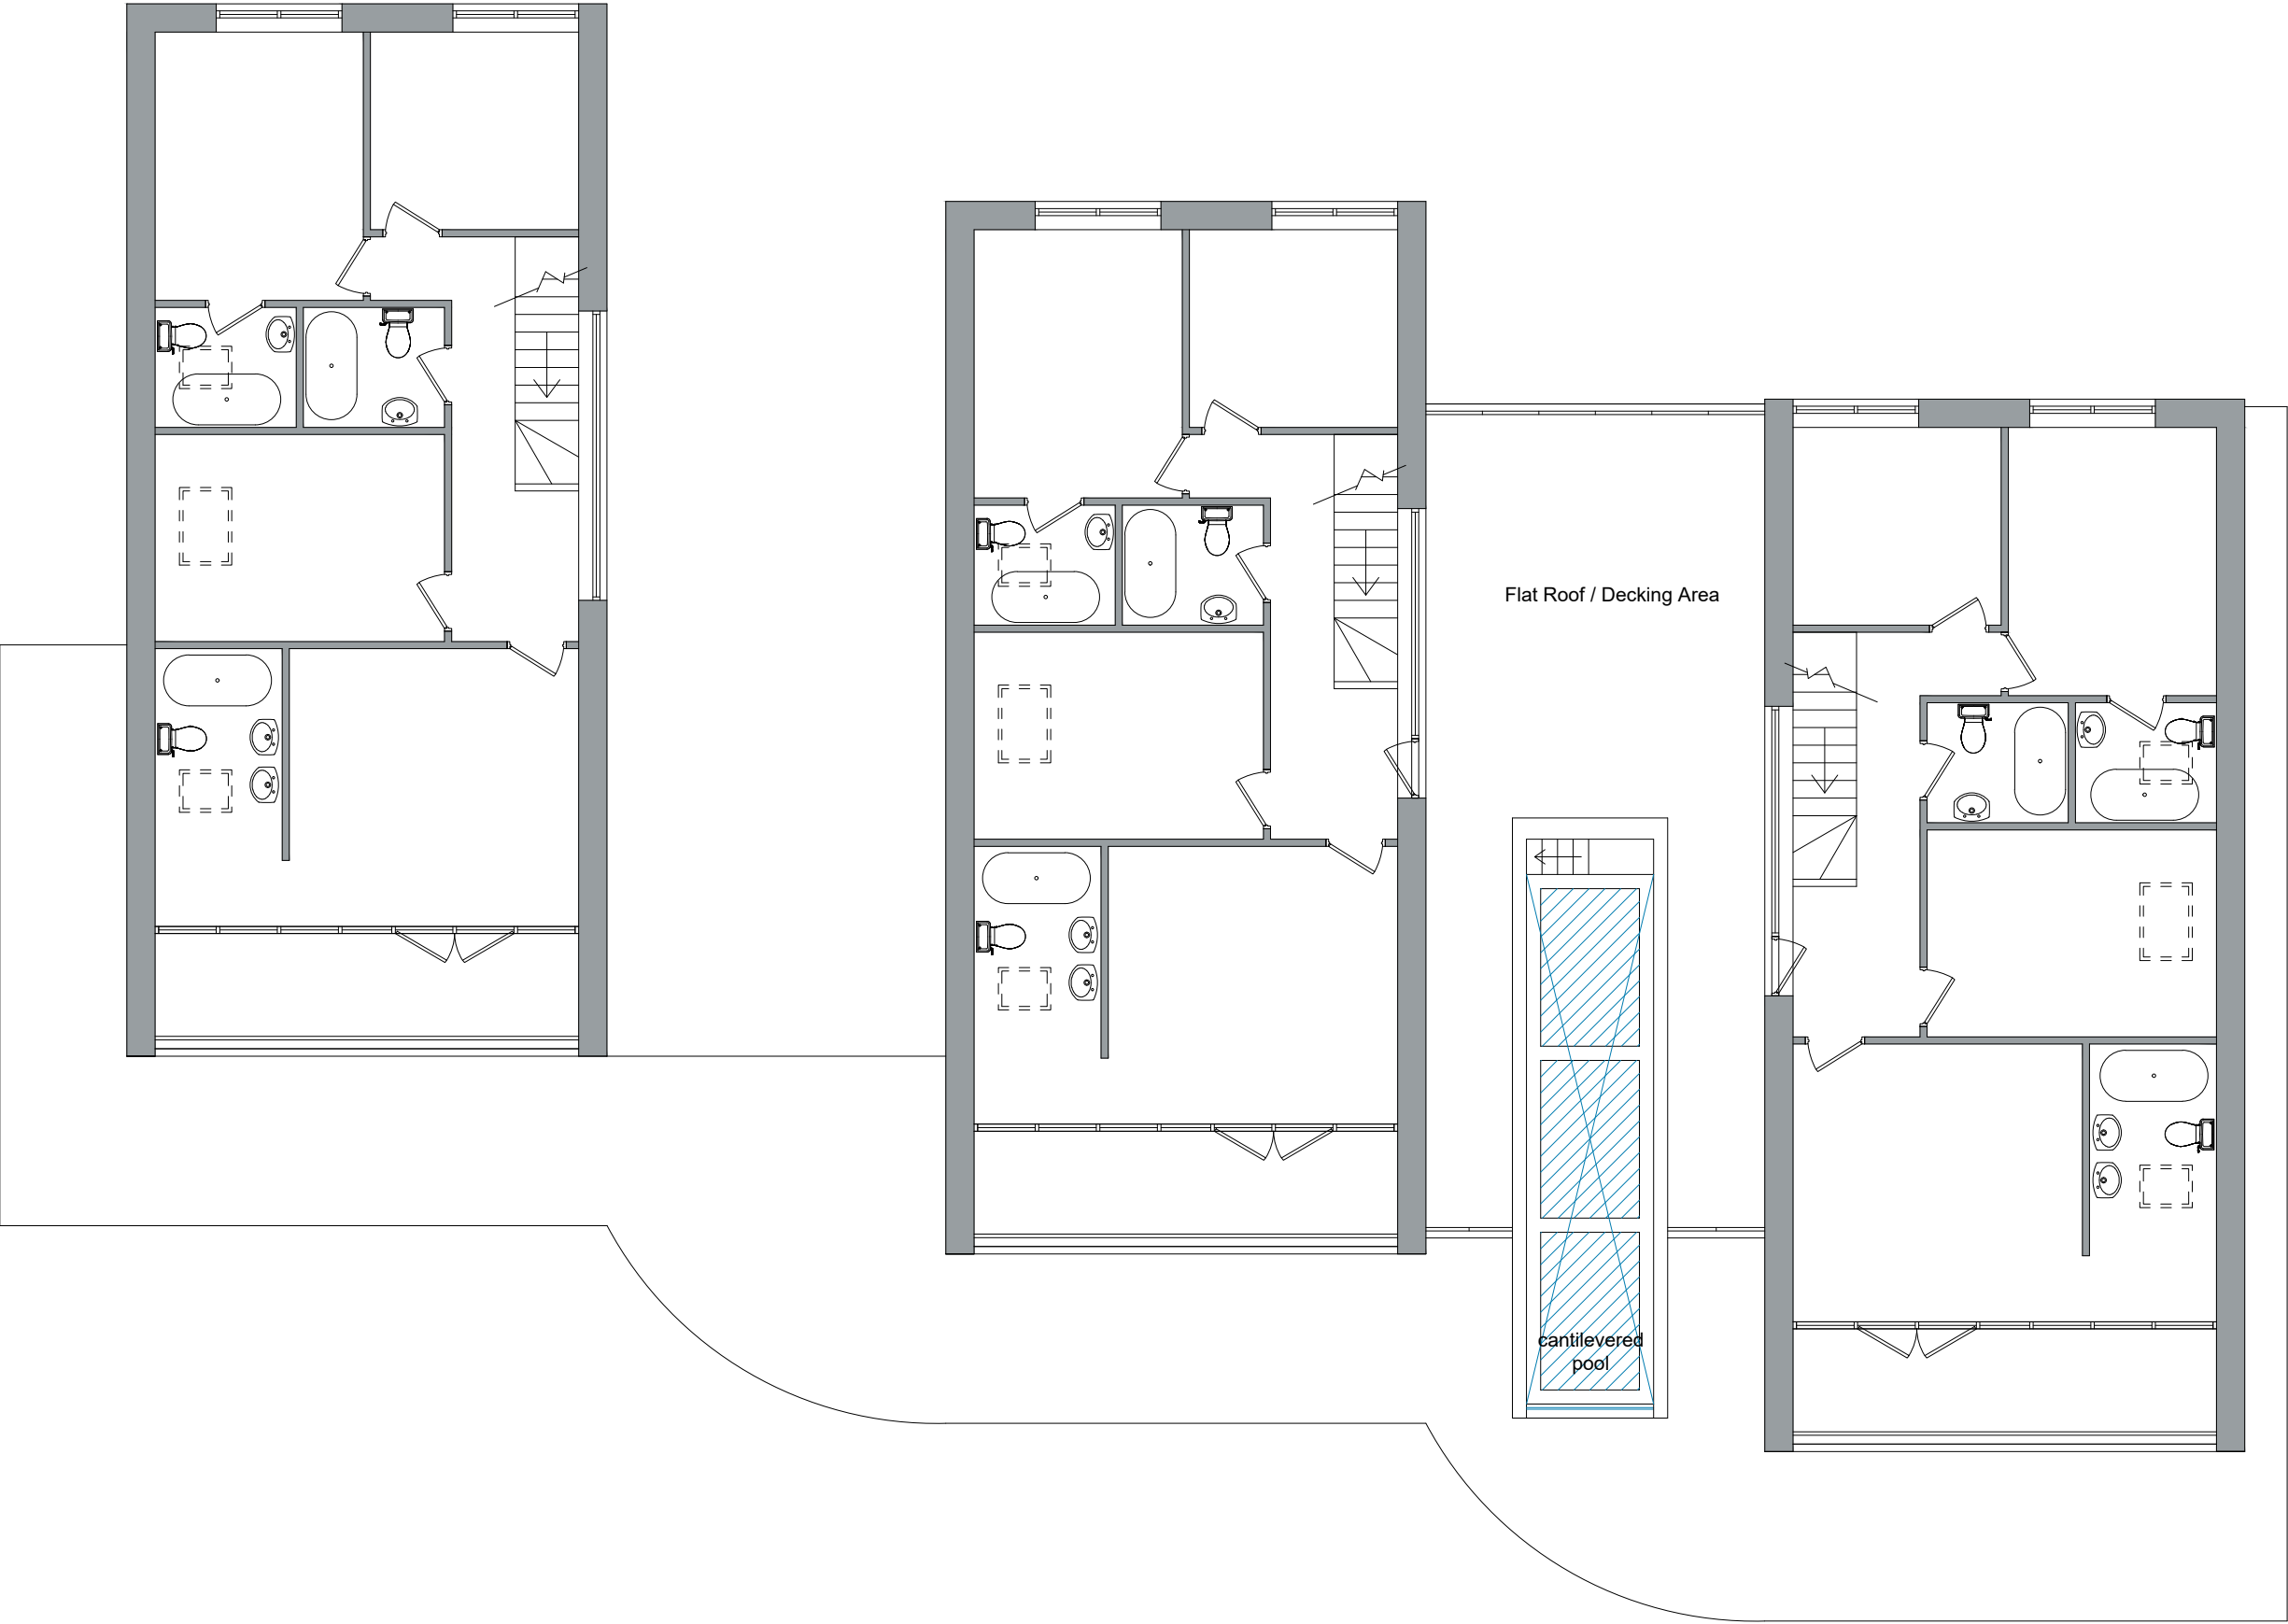

First Floor Layout - Plot 1 + Plot 2 + Plot 3

NOTE: CHECK ACCURACY OF DIMENSIONS ON SITE.
DISCREPANCIES BETWEEN SCALE DIMENSIONS,
DRAWINGS OR SPECIFICATION ARE SUBJECT TO
PURCHASING, MANUFACTURE OR CONSTRUCTION
WORK PROCEEDS. ALL DISCREPANCIES SHOULD BE
REPORTED BACK TO THE ARCHITECT.

© 2017 Blockworks Group Ltd

PLANNING	
Ian Hodder RIBA Architect Pitmaston House, Malvern Road, Worcester WR2 4ZG Tel: 01905 353535 E-mail: ian.hodder@blockworks.co.uk	
 BLOCKWORKS the excitement is building...	
Site	Thoulstone Farm
Title	Proposed Dwellings Modern Barn First Floor Layouts
Scale	1:100@A3
Date	DEC 20
Drawn	IDH
Checked	-
Drawn No.	Rev.
TF SK294	-