




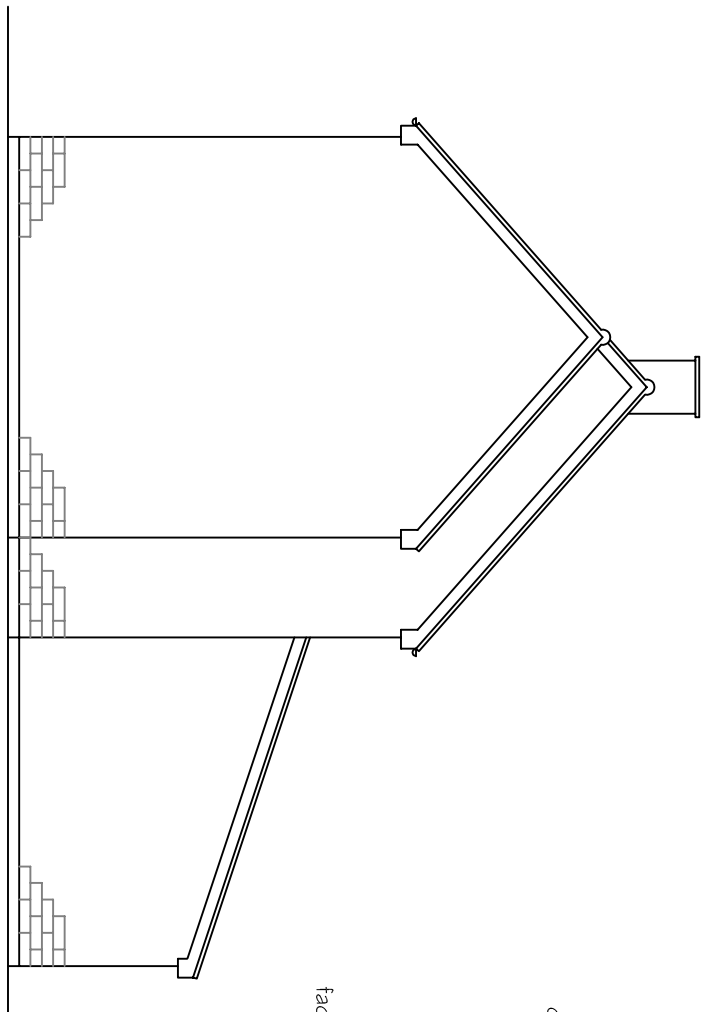


PROPOSED SIDE (NORTH) ELEVATION 1 : 100

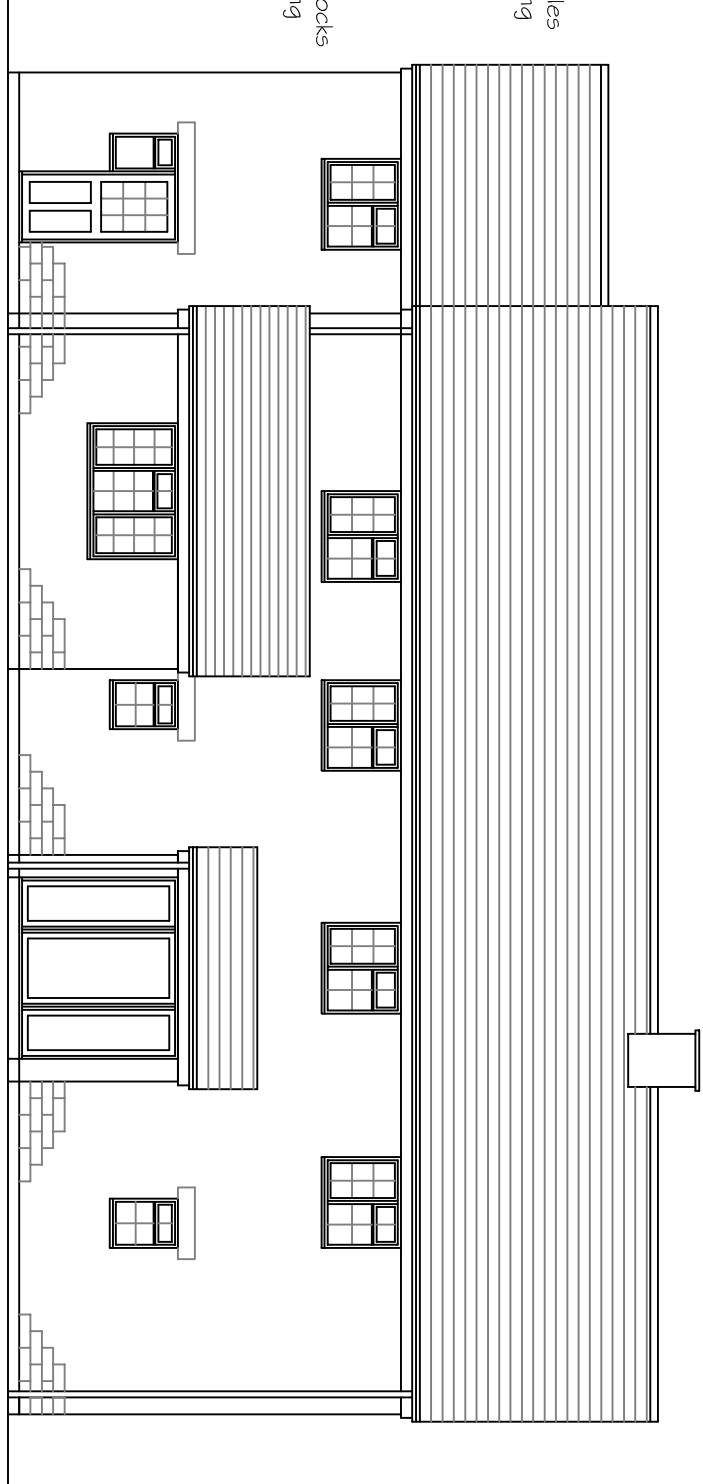


PROPOSED FRONT (WEST) ELEVATION 1 : 100

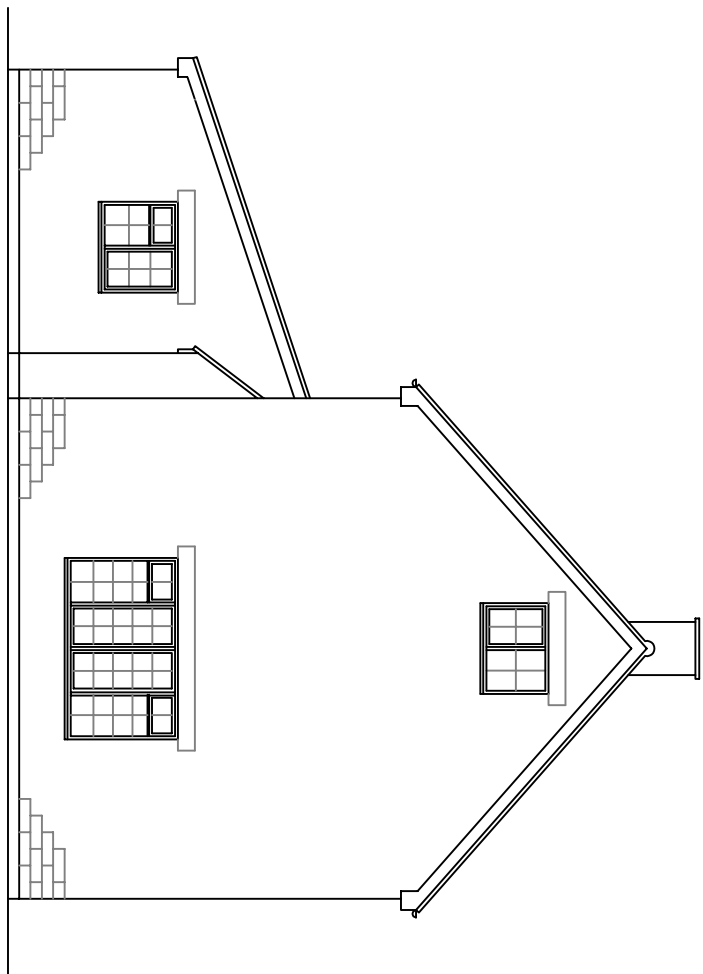


PROPOSED END (SOUTH) ELEVATION 1 : 100

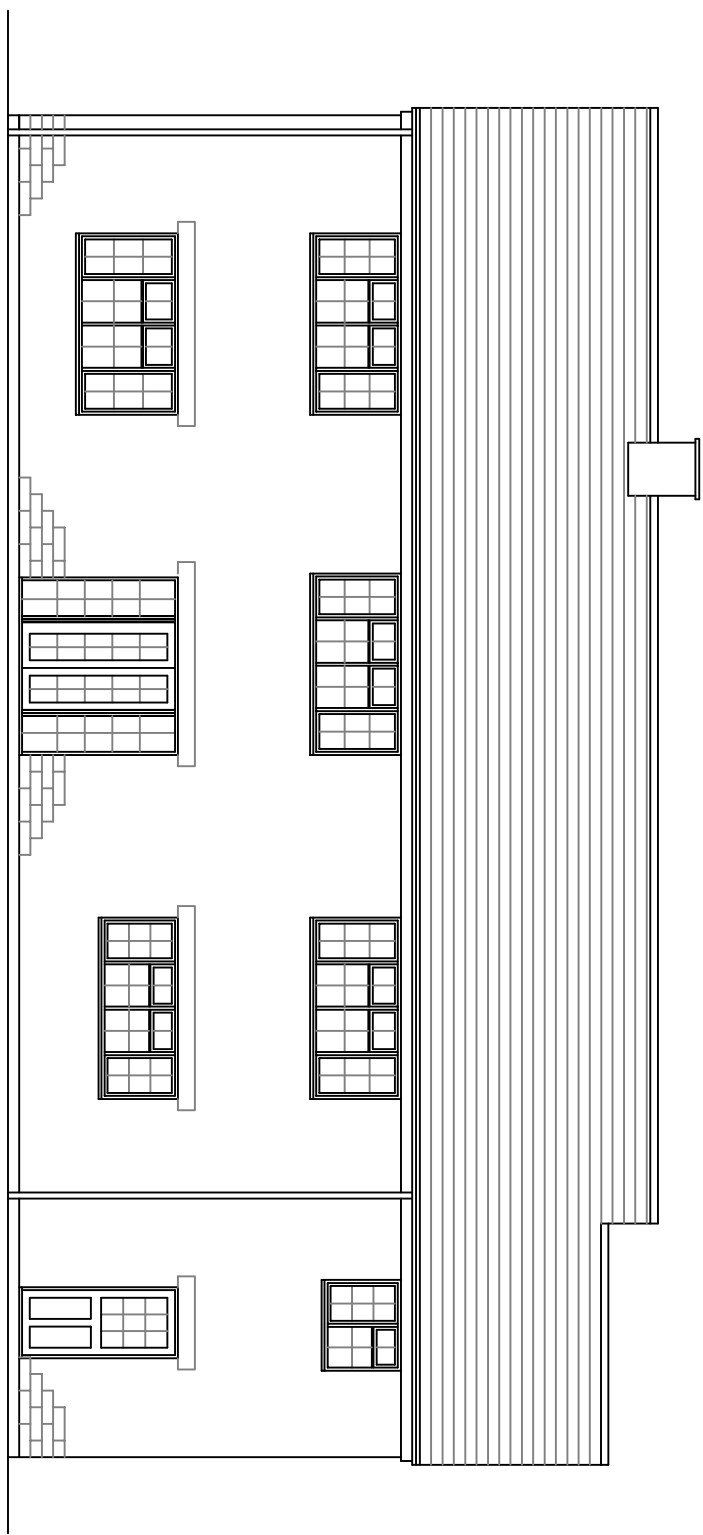


PROPOSED REAR (EAST) ELEVATION 1 : 100

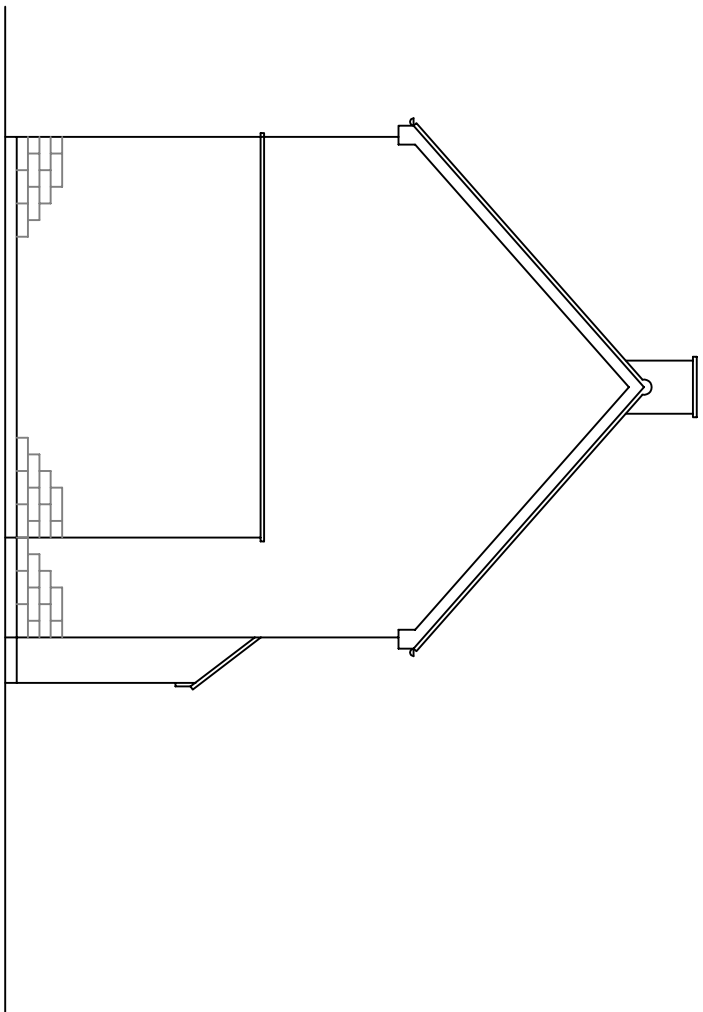


EXISTING SIDE (NORTH) ELEVATION 1 : 100

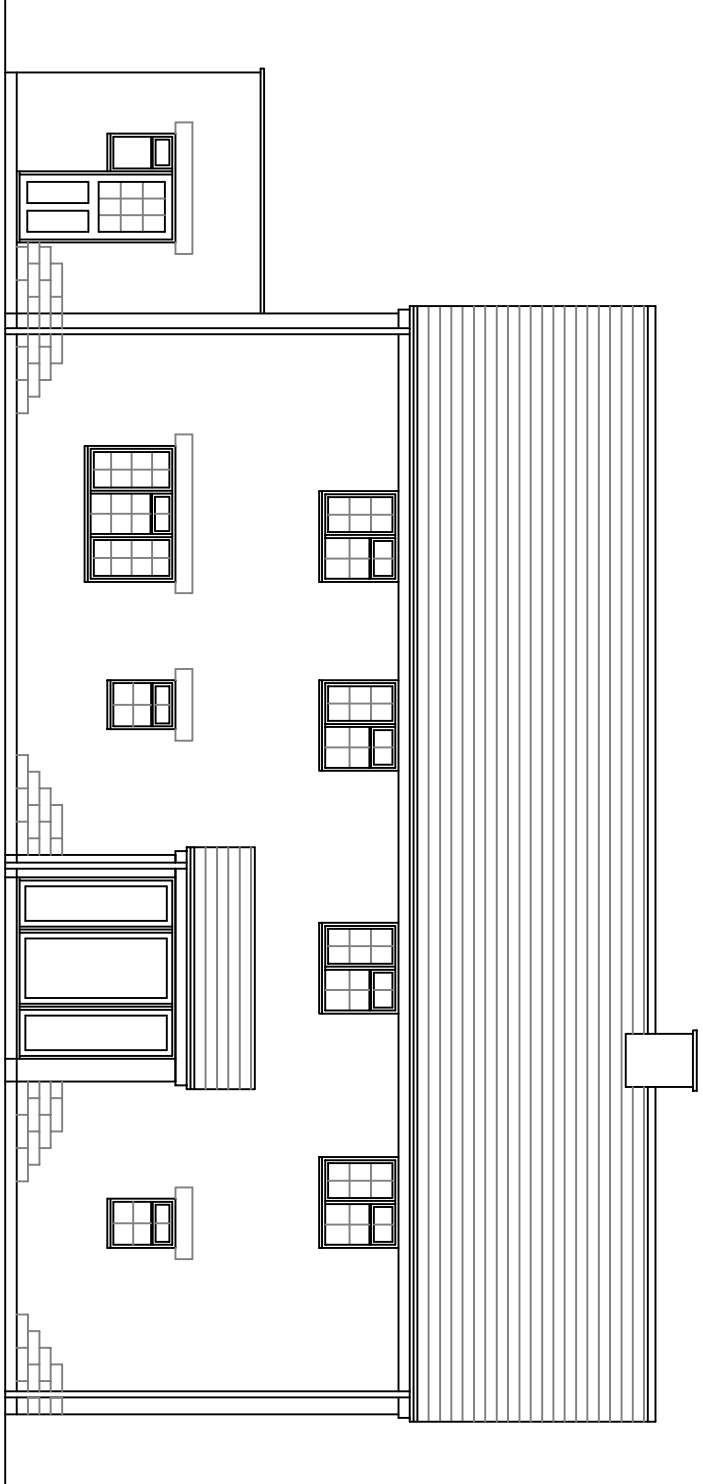


EXISTING FRONT (WEST) ELEVATION 1 : 100

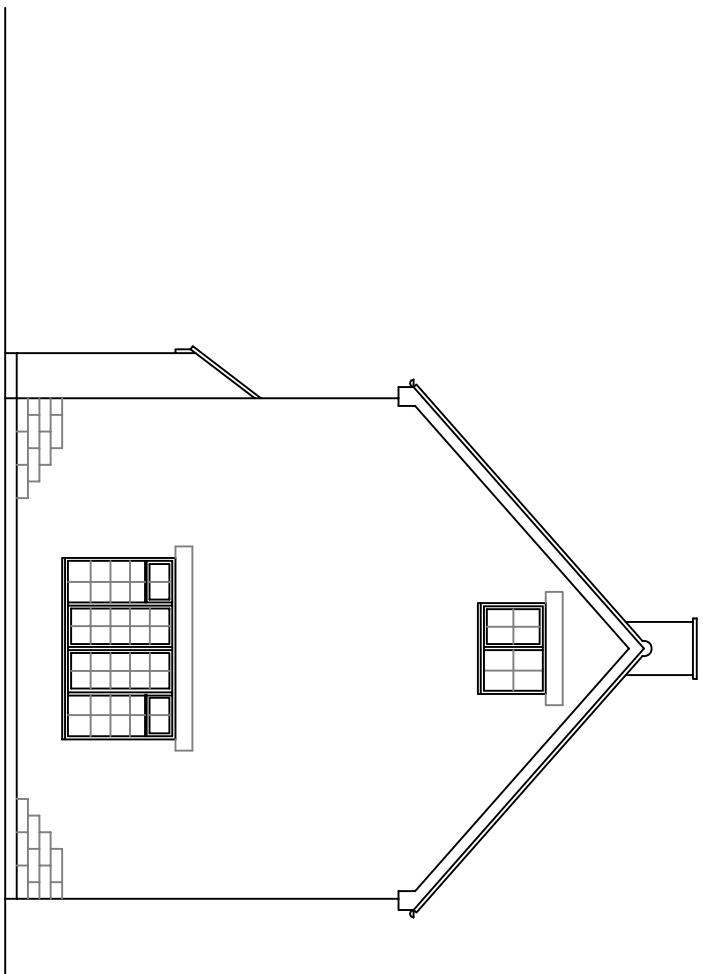

EXISTING END (SOUTH) ELEVATION 1 : 100

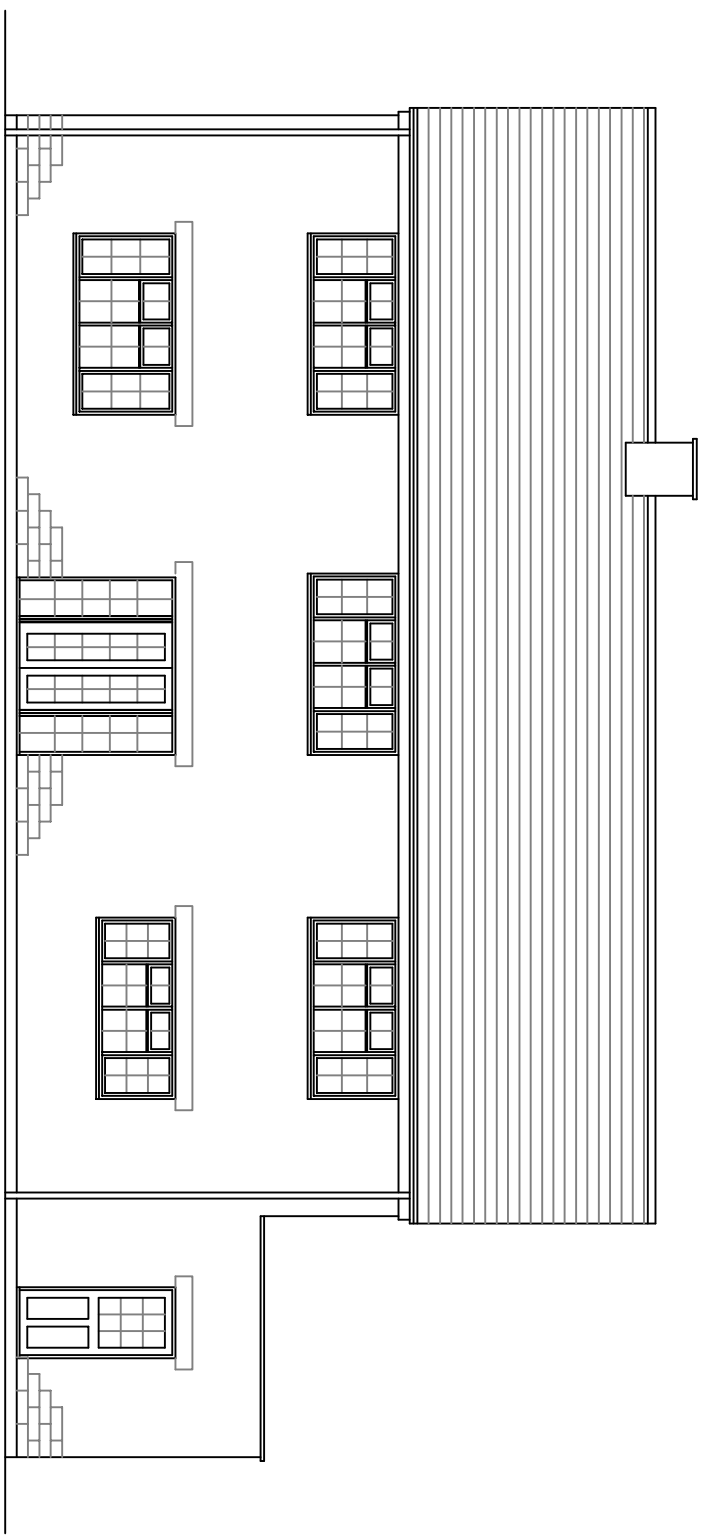

EXISTING REAR (EAST) ELEVATION 1 : 100

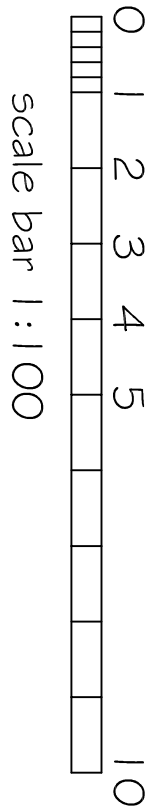

scale bar 1 : 100

SJF PLANNING & DESIGN SERVICE 01225 782078 simonmearthelbel@gmail.com			
PROPOSED SINGLE STOREY FRONT EXTENSIONS		SECOND STOREY SIDE & EXTENSIONS	
CLIENT		MRS D TRISTRAM	
LOCATION		NEWLANDS HOUSE NEWLANDS ROAD CORSHAM SN13 0BS	
TITLE		PROPOSED & EXISTING ELEVATIONS	
DRG NO	ISSUE	DATE	
2606-1	1	JAN 2026	