

Address: 17 Martins Croft,
Colerne, SN14 8DS.


Name : Mr Joe Honeybun
Mrs Sarah Honeybun

Proposed Side Elevations

Scale: 1:50 @ A3

Date: 19/02/2026

Drawing no. 5

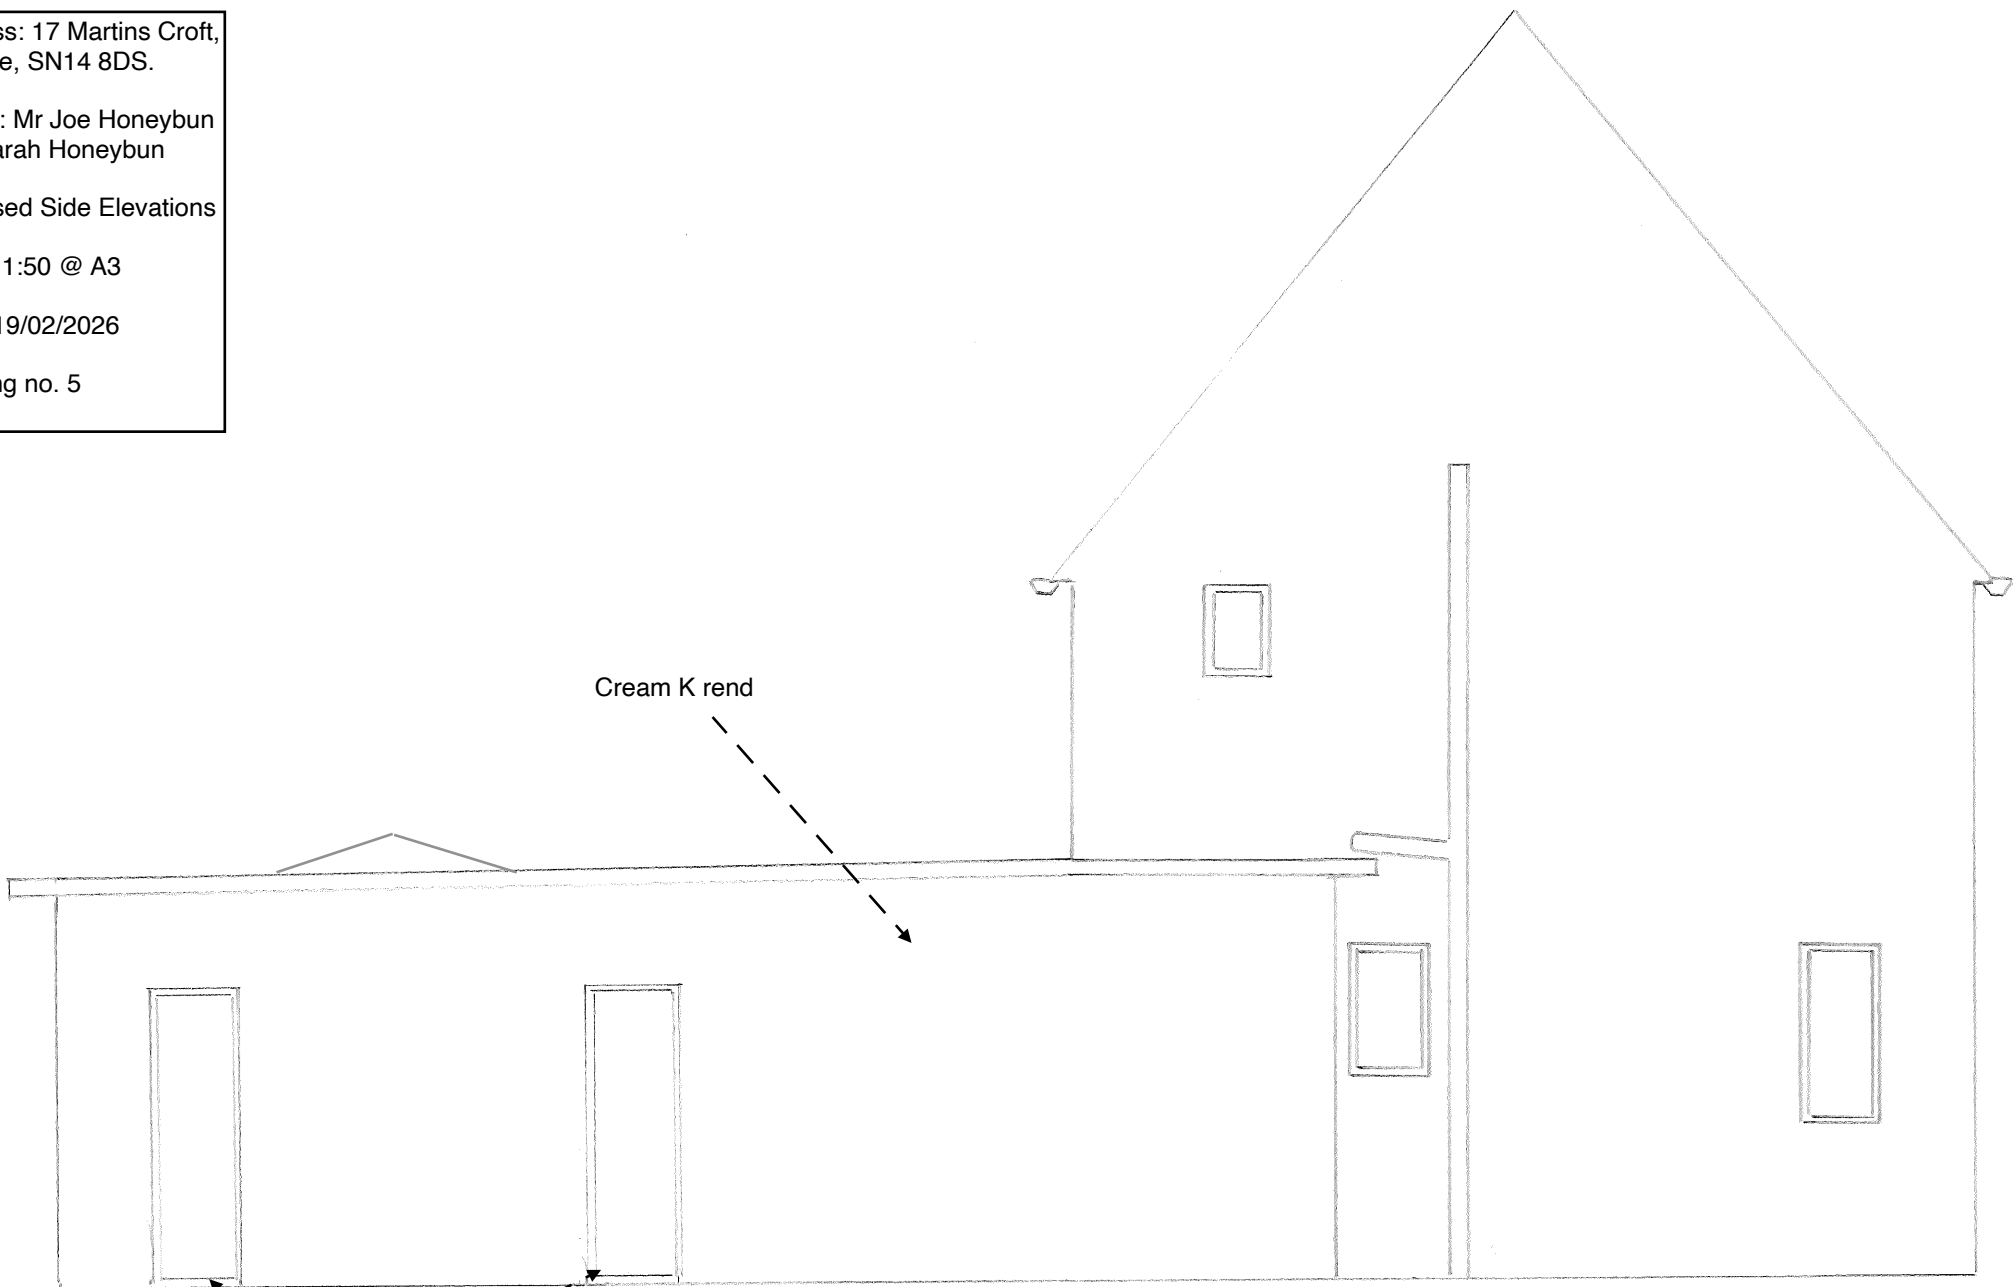

Proposed Side Elevation

Anracite grey UPVC Windows

Proposed Building Materials:

Walls : Oak effect slatted composite cladding to rear of extension, cream k rend to side of extension and front of porch.


Roof : EPDM flat roof.

Windows : Anthracite grey UPVC.

Door : Coloured UPVC, Aluminium anthracite bifolds.

Rainwater goods : Anthracite grey

Fascia / Soffit : Anthracite grey

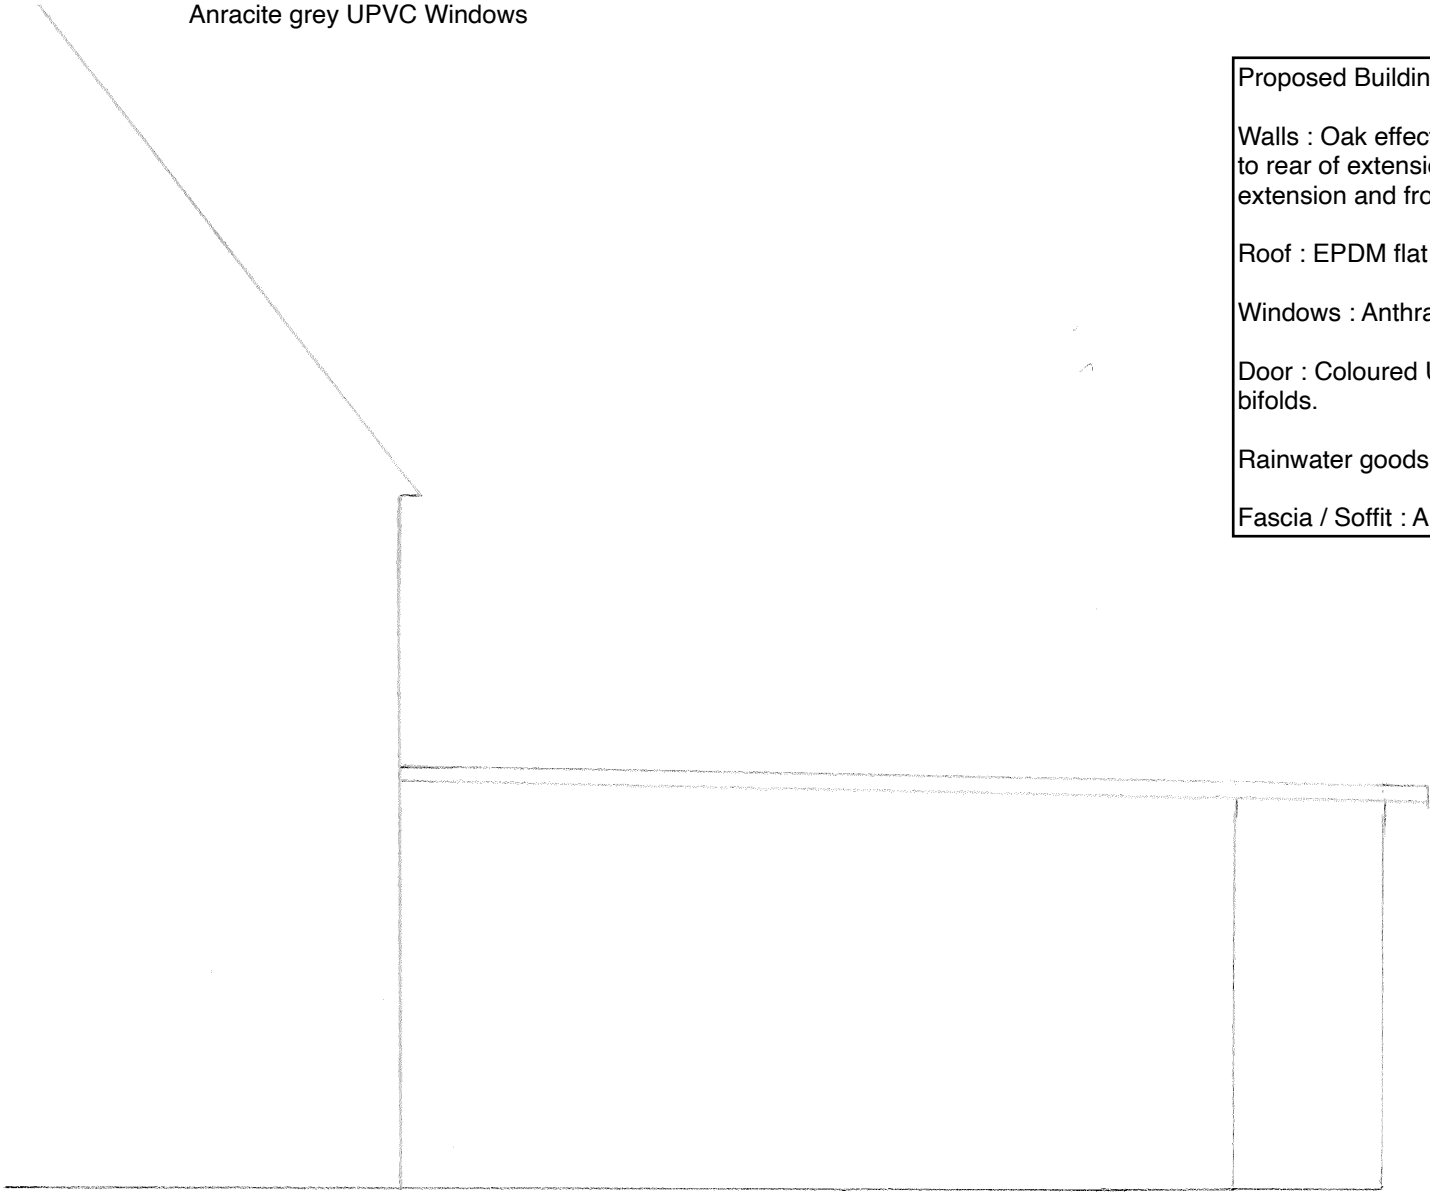

Proposed Side Elevation

