



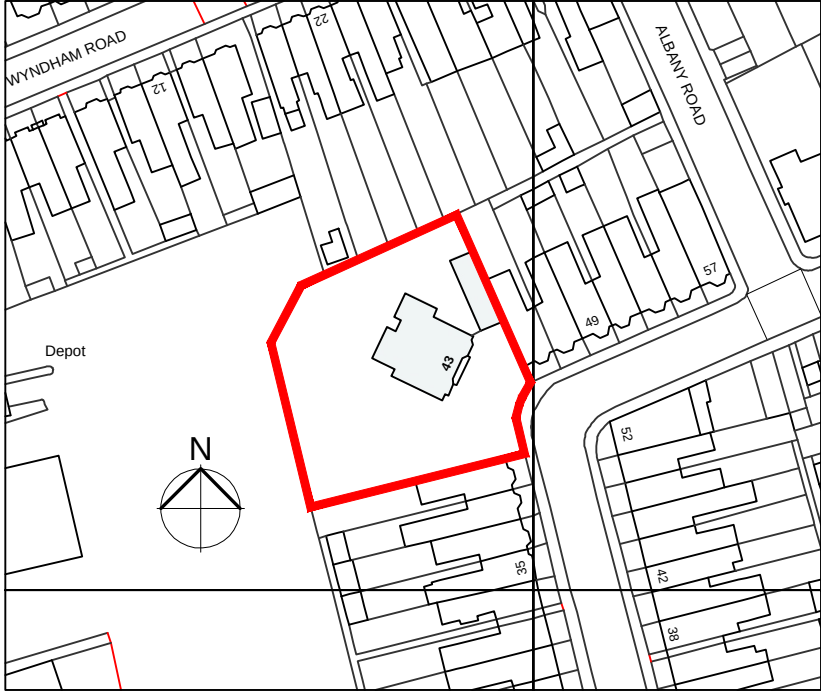

Ordnance Survey, (c) Crown Copyright 2026. All rights reserved. Licence number 100022432

LOCATION PLAN

SCALE 1: 1250 @ A4

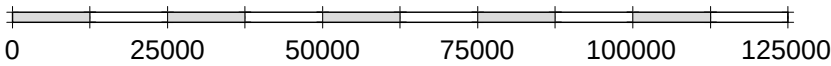

Revision:

43 Albany Road SALISBURY, WILTSHIRE SP1 3YQ			
PROPOSED GROUND FLOOR EXTENSION and TERRACE			
LOCATION PLAN			
Date: FEB '26	Scale: 1:1250 @ A4	Drawn: MTL	
Drawing No. 26-O-001		Status	Revision
 Affinity Architects 43 Albany Road, Salisbury, Wiltshire, SP1 3YQ			
01722 741683 admin@affinityarchitects.co.uk			
©This drawing may not be reproduced without prior knowledge and consent of Affinity Architects			