


EAST (FRONT)



NORTH (SIDE)



SOUTH (SIDE)

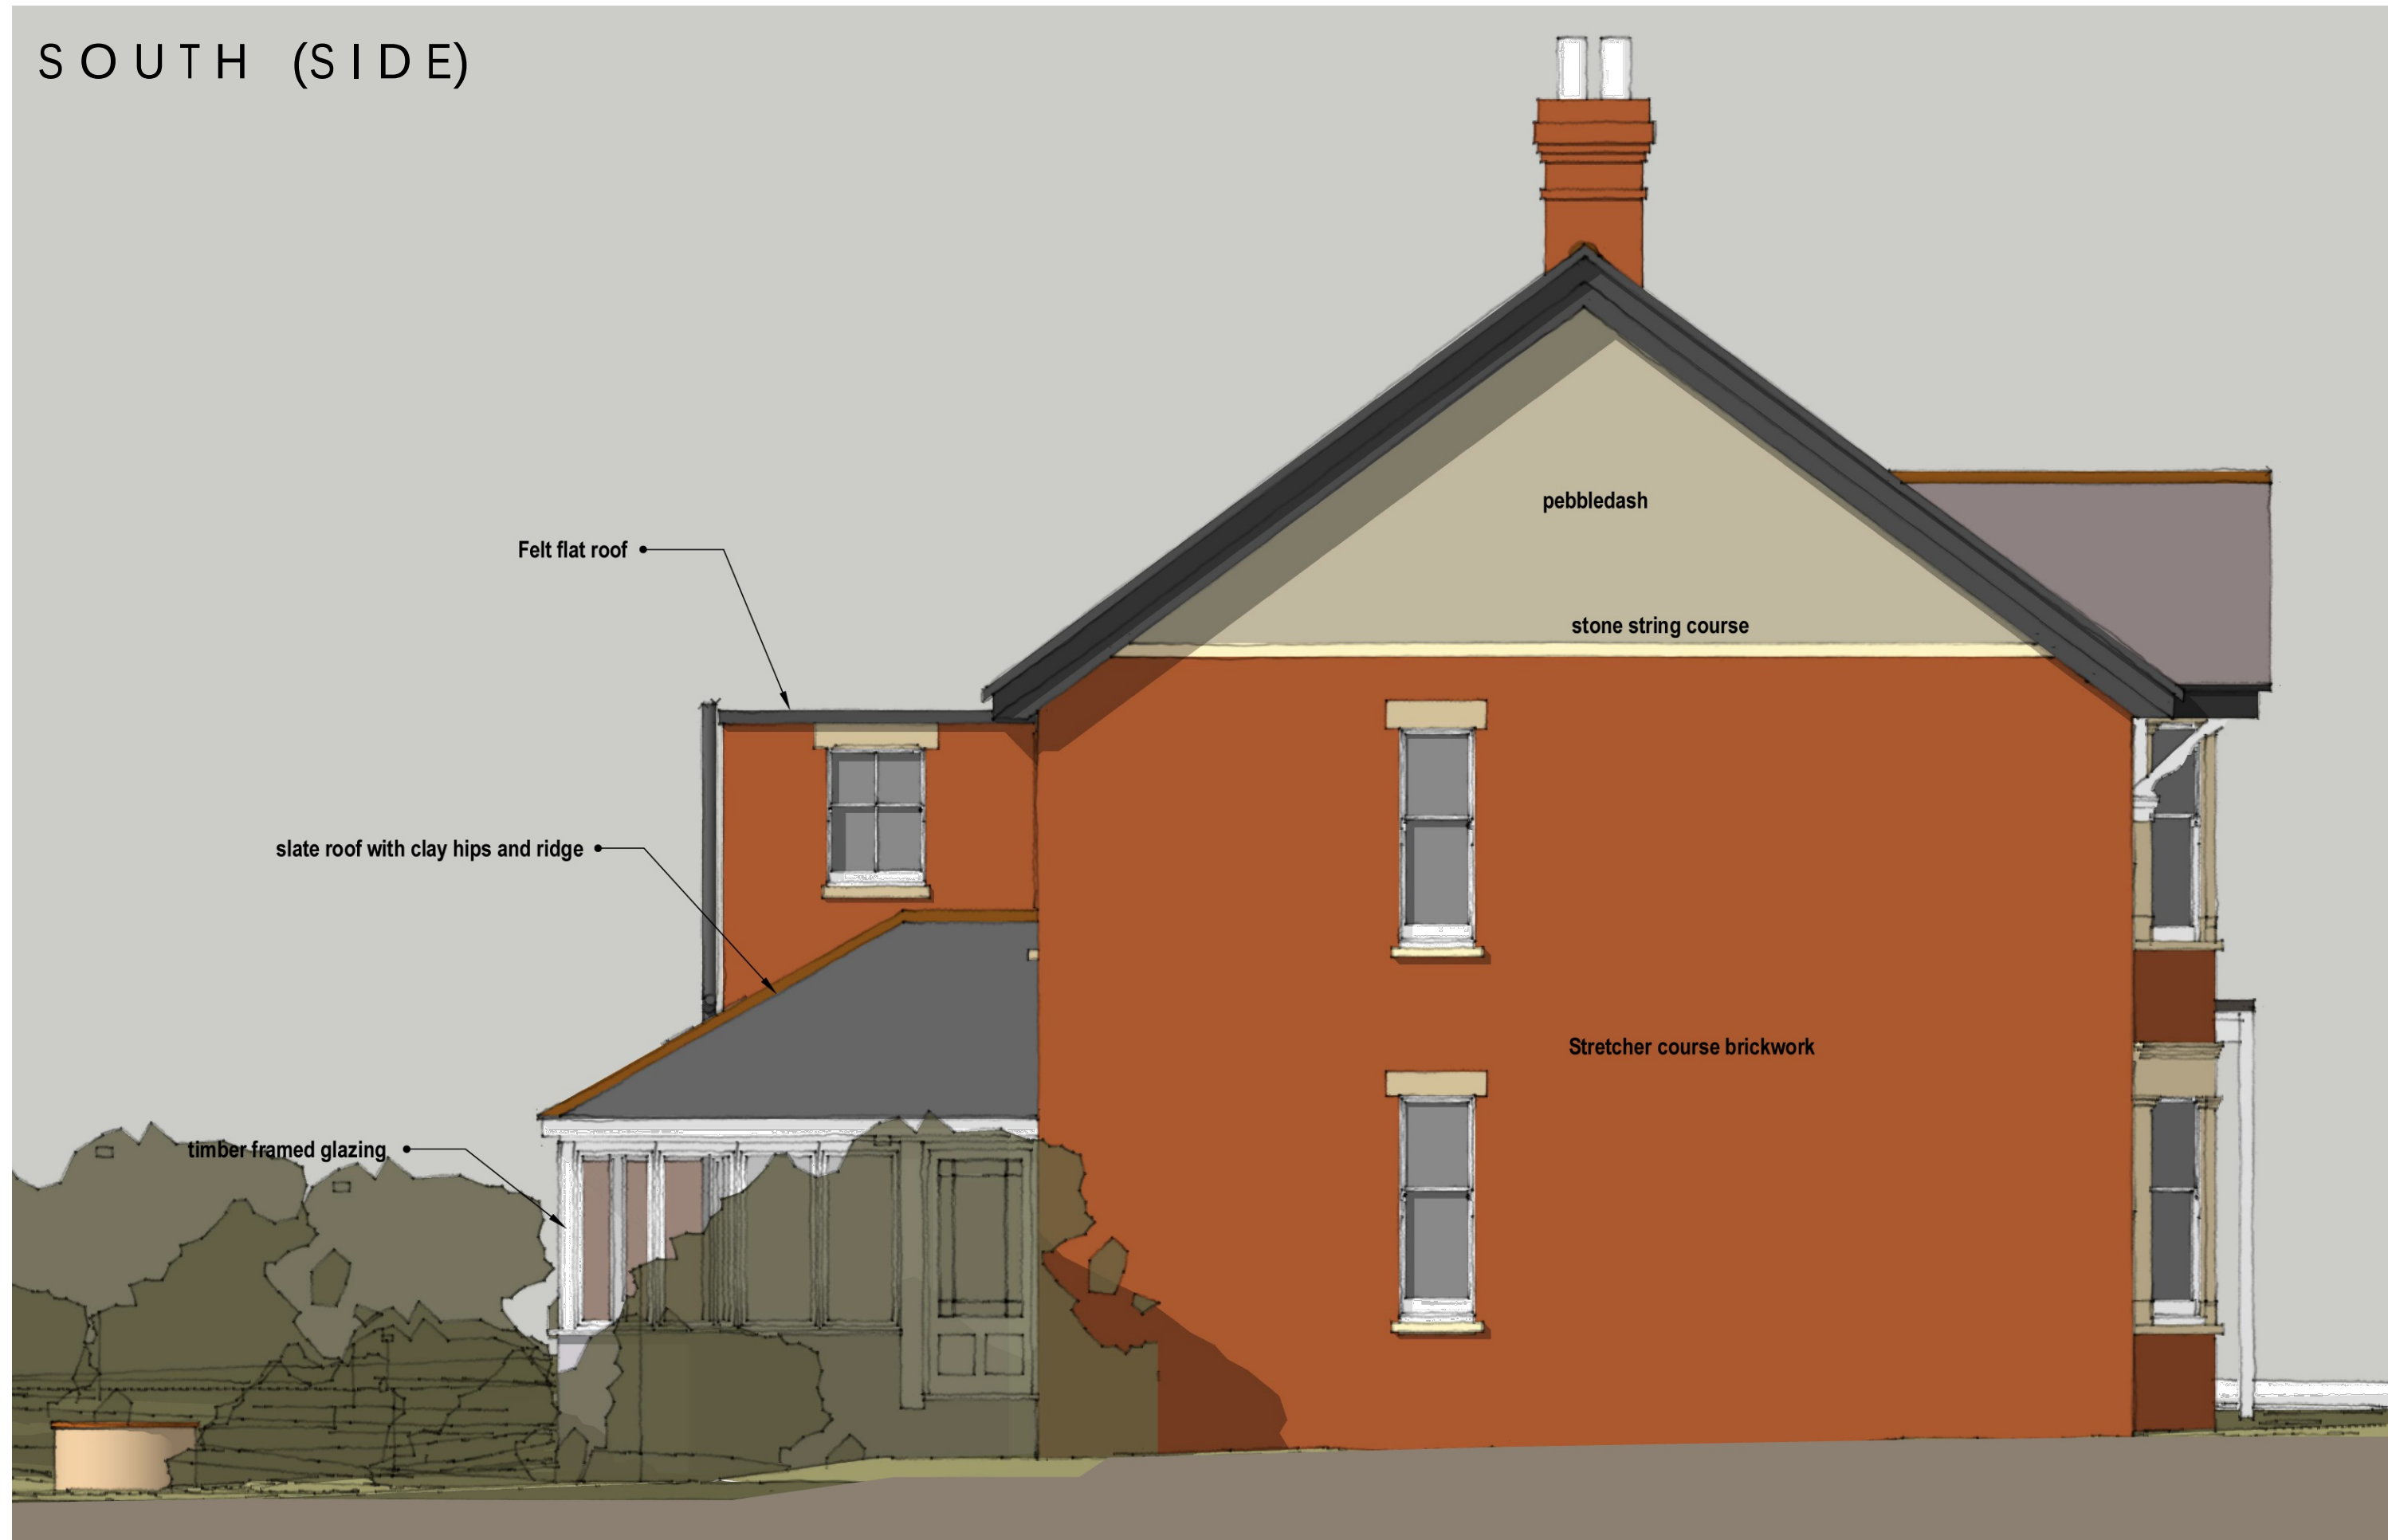

WEST (REAR)



ELEVATIONS - AS EXISTING

SCALE 1: 50 @ A1

0 1000 2000 3000 4000 5000

43 Albany Road  
SALISBURY, WILTSHIRE  
SP1 3YQ

PROPOSED GROUND FLOOR  
EXTENSION and TERRACE

EXISTING  
ELEVATIONS

Date:  
FEB '26

Scale:  
1:50 @ A1

Drawn:  
MTL

Drawing No.  
26-O-006

Status

Revision

 **Affinity  
Architects**  
43 Albany Road Salisbury Wiltshire SP1 3YQ

01722 741683  
admin@affinityarchitects.co.uk

©This drawing may not be reproduced without prior knowledge and consent of Affinity Architects