



VIEWED EXTERNALLY

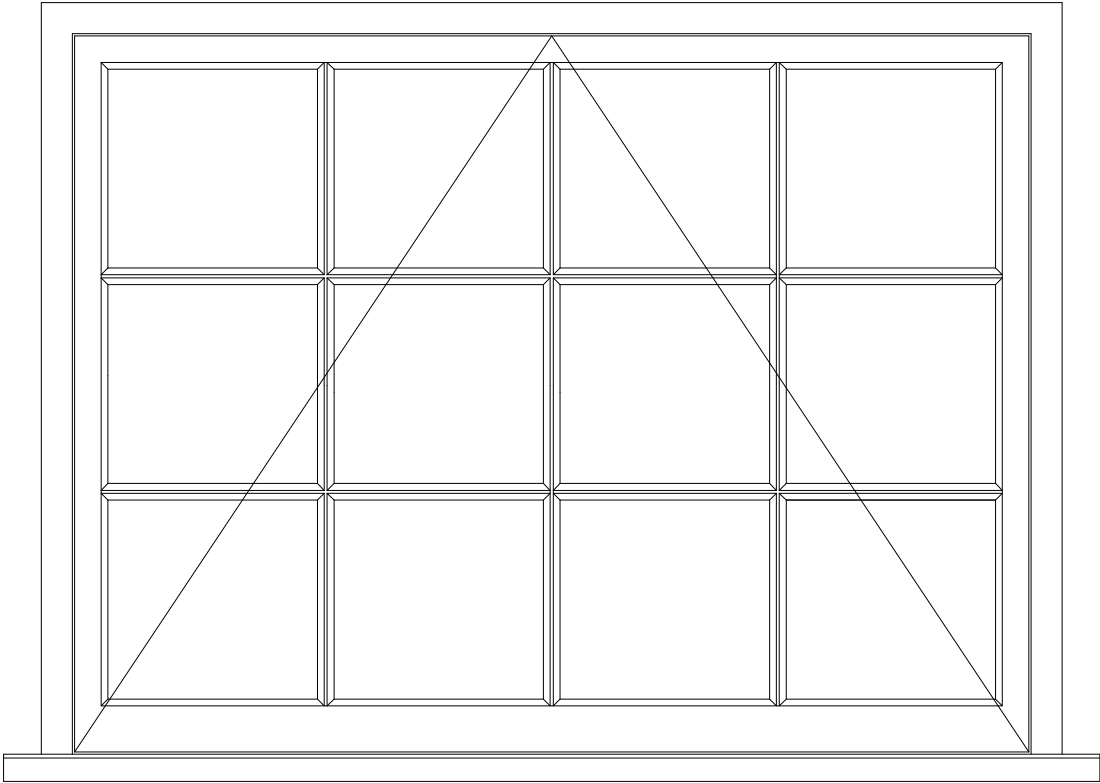


EXiSTING

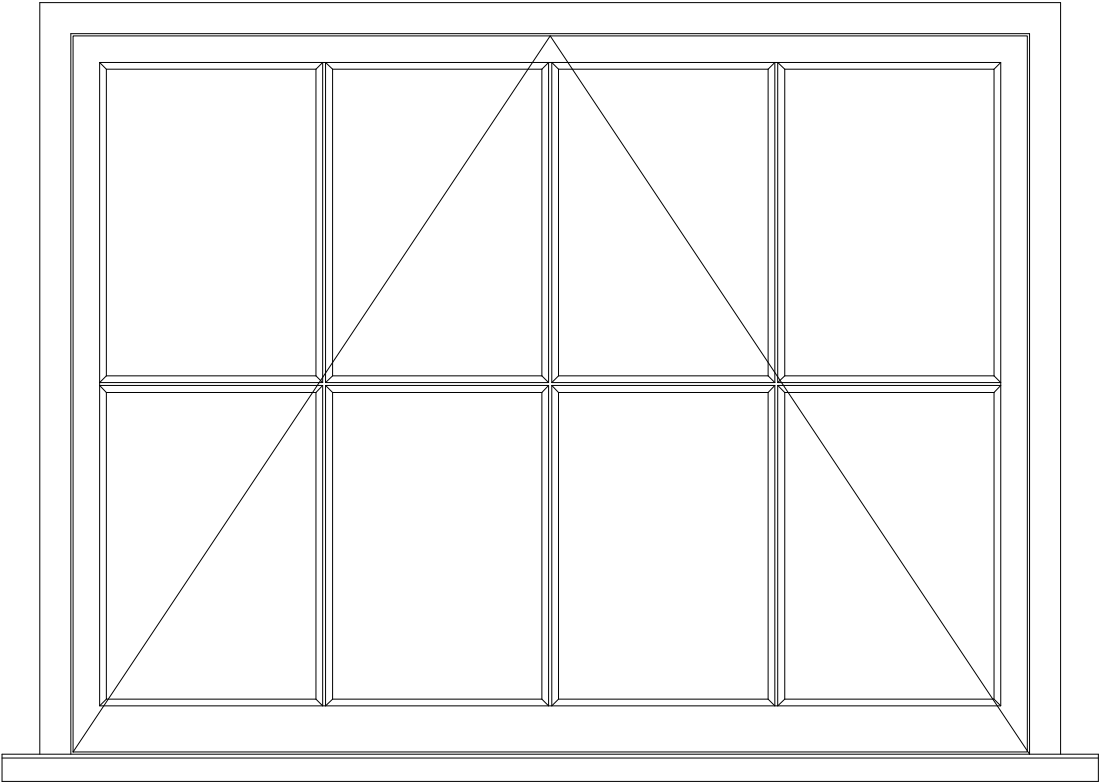


PROPOSED

removal of one horizontal glazing bar to optimise glass width to height ratio


VIEWED INTERNALLY

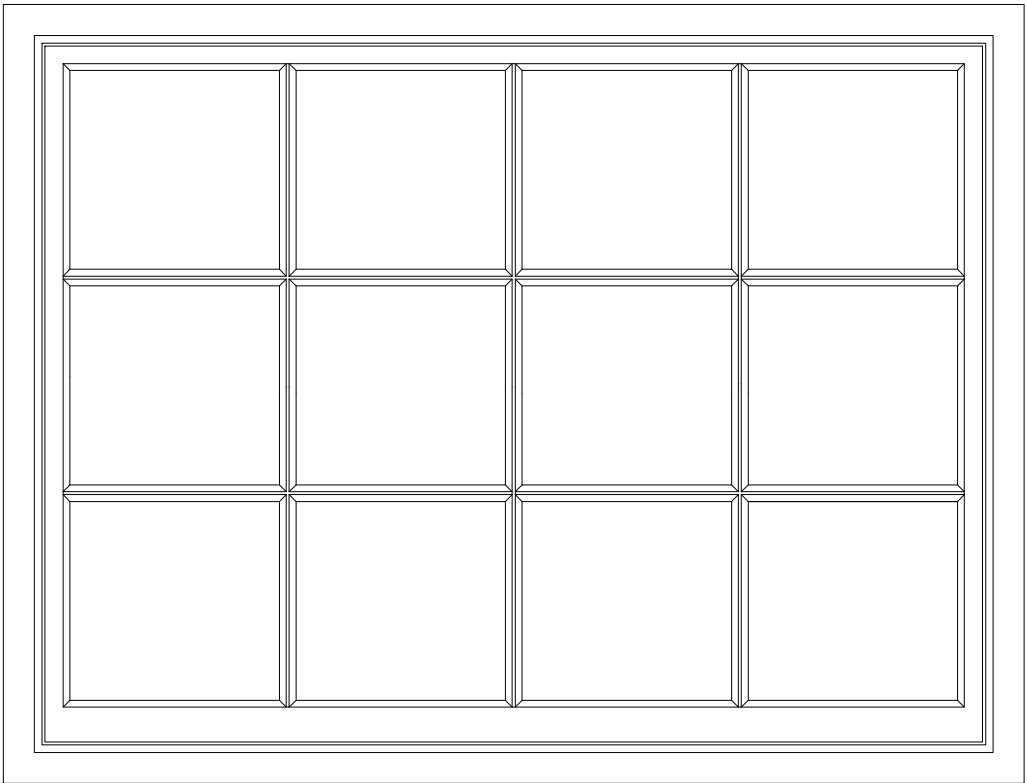

EXiSTING

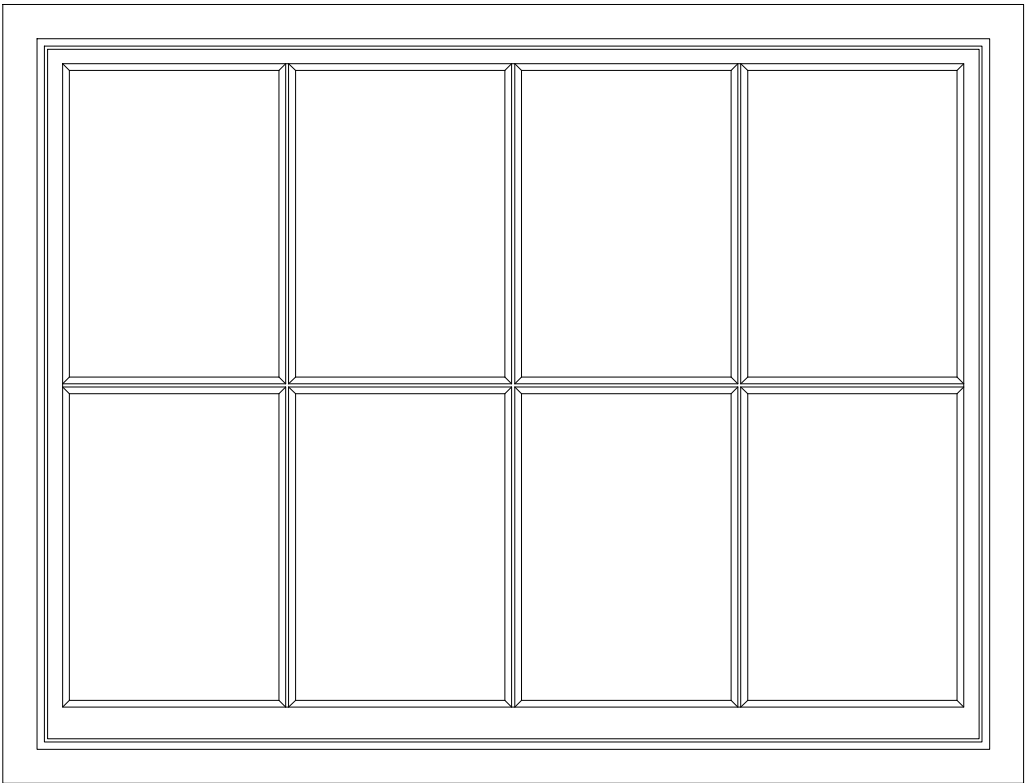

PROPOSED

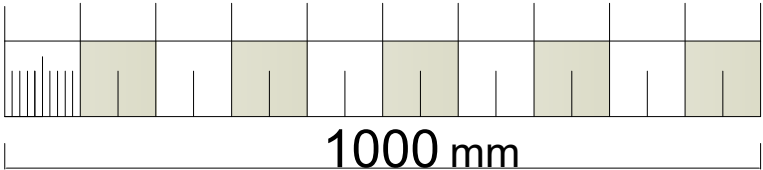

Client:	Ms Monica Bruton
Address:	11 Hill StreetCourt , Trowbridge BA14 8LP
New slim double glazed window to replace rotten existing	
Description:	Window Elevations , proposed and existing
Drg Number: MB2	Revision: 0
scale: 1:10 @ A3	drawn: P.Bale 17.10.2025