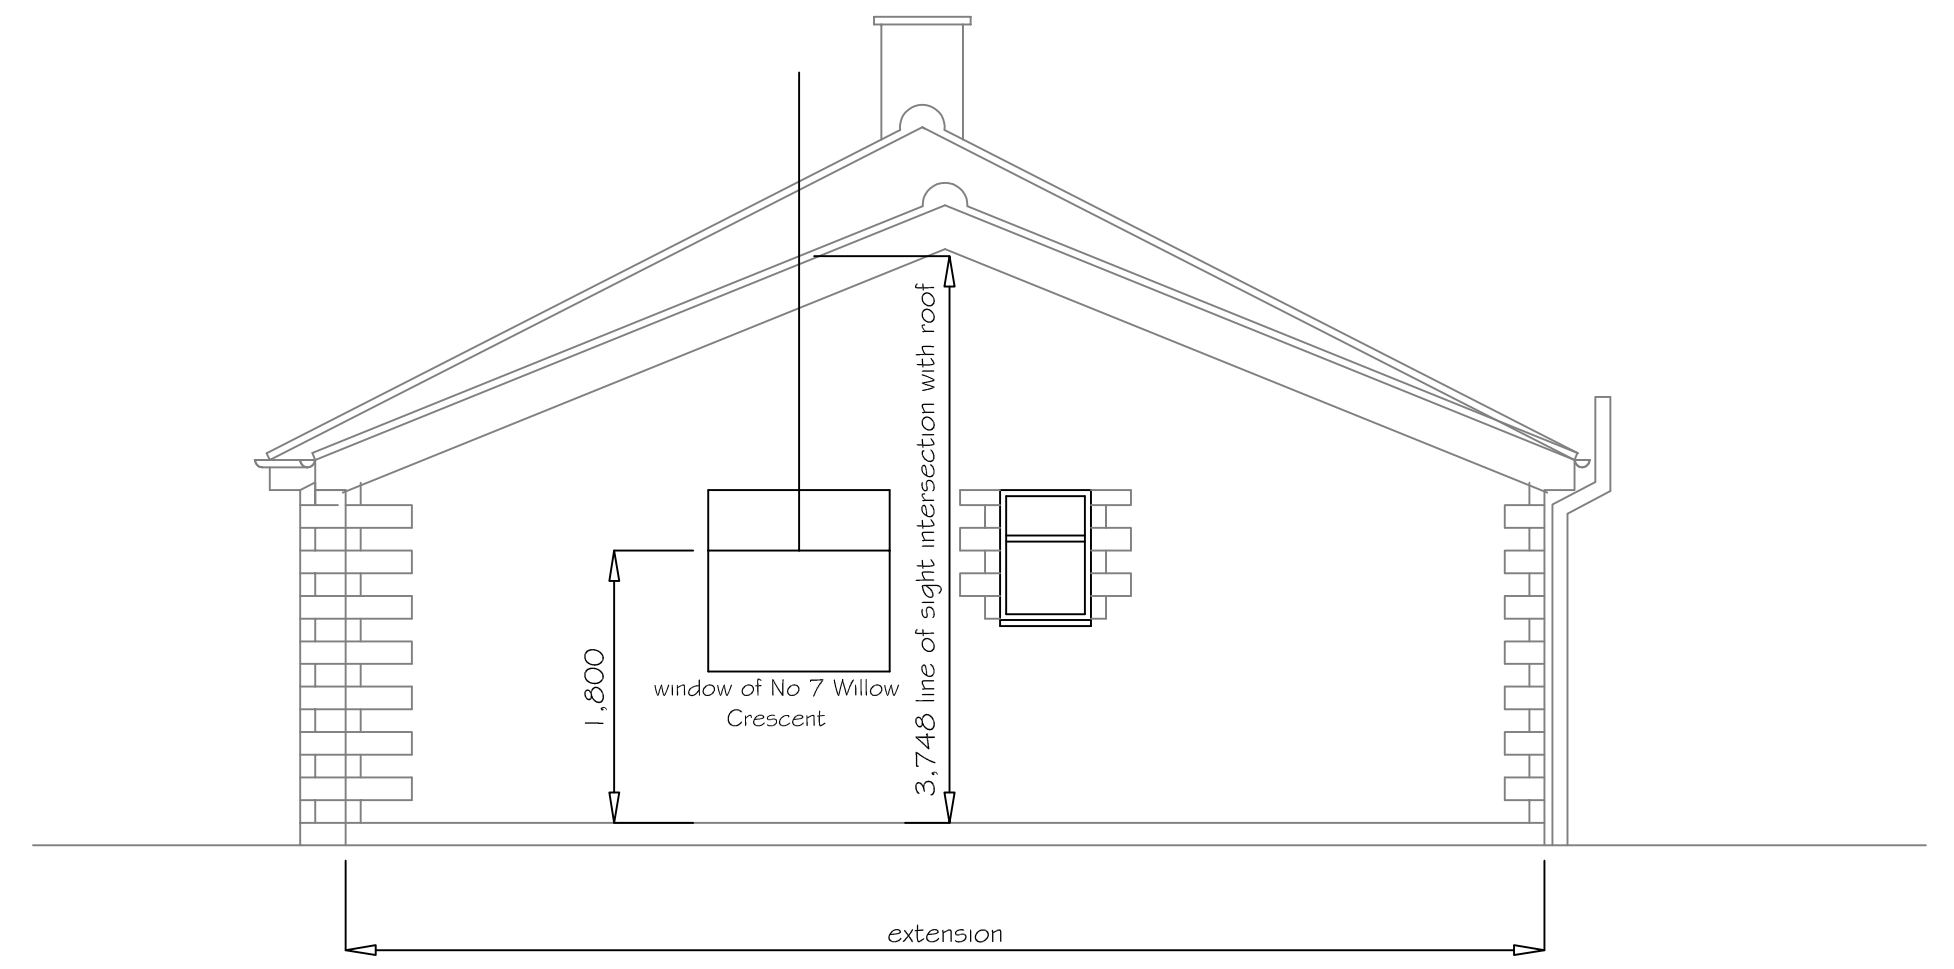
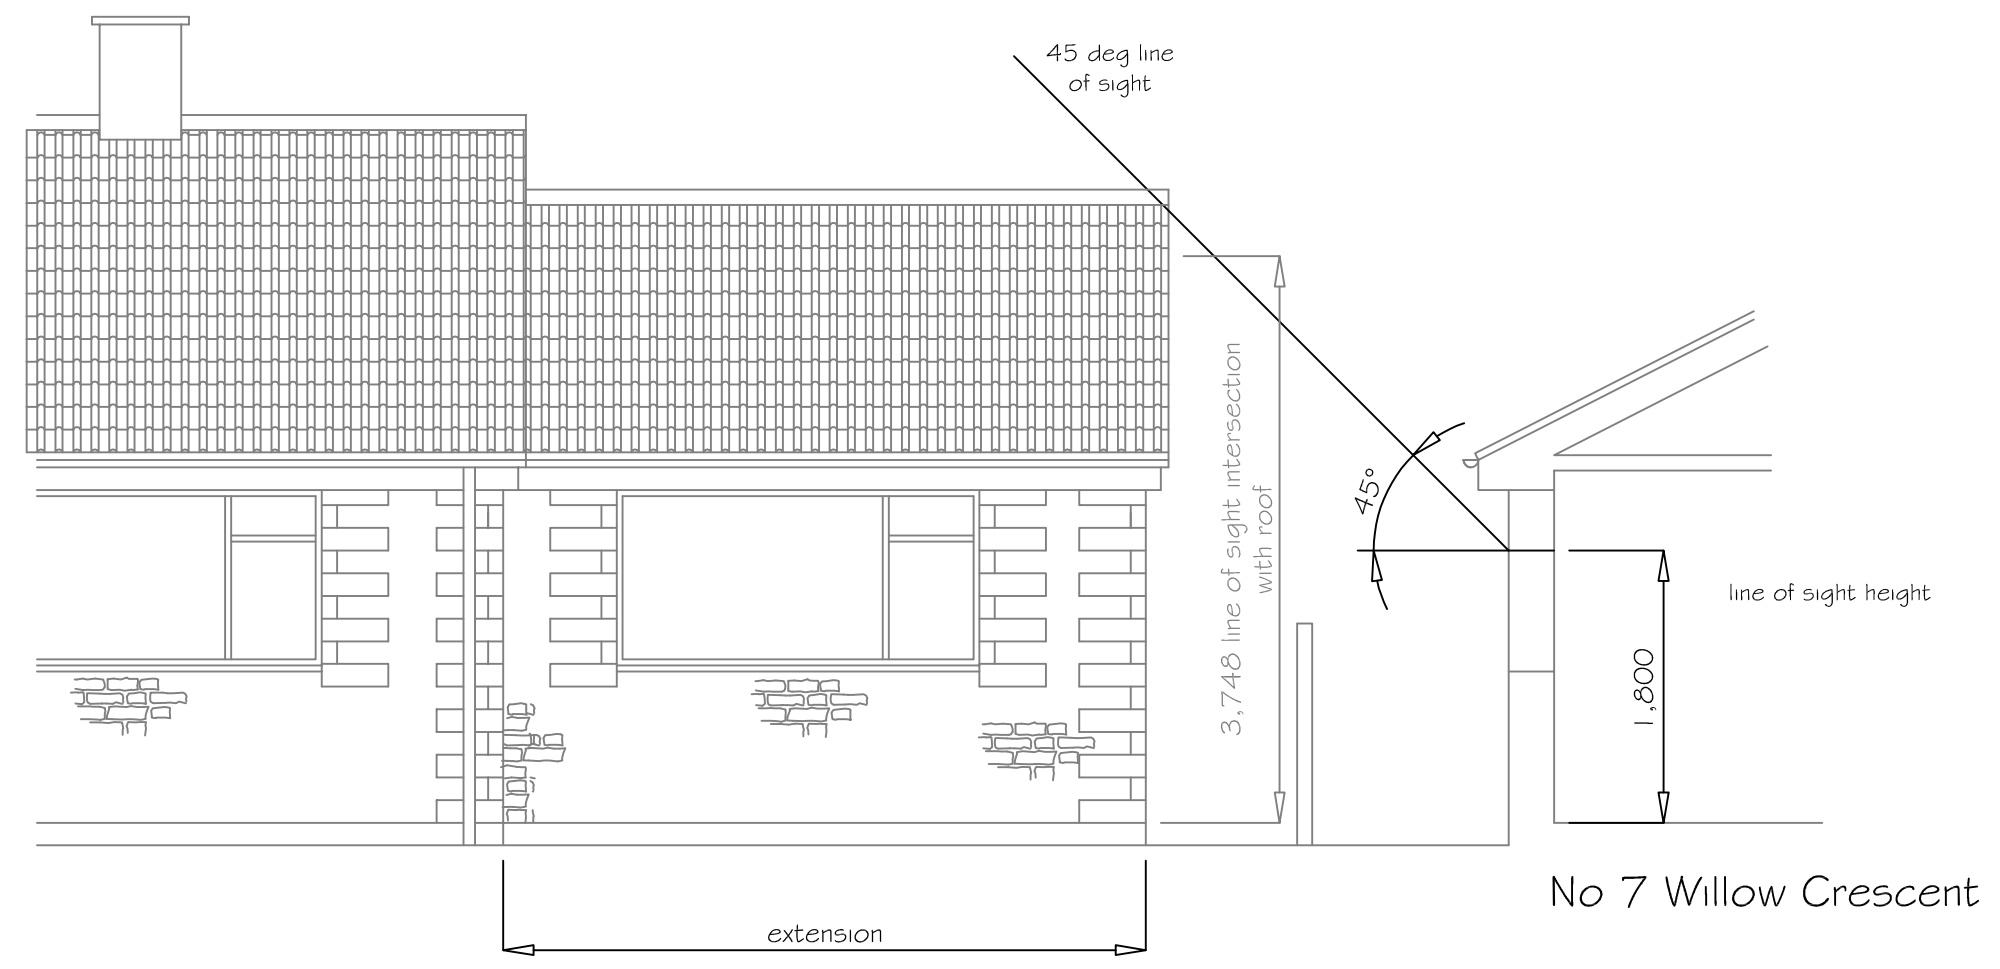


SJF PLANNING & DESIGN SERVICE 01225 782078 simonnearthebell@gmail.com		
PROPOSED	SINGLE STOREY SIDE EXTENSION	
CLIENT	MRS B PULLEN	
LOCATION	6 WILLOW CRESCENT BROUGHTON GIFFORD SN1 2 8NB	
TITLE	ROOF HEIGHT RELATIONSHIP TO NEIGHBOUR'S WINDOW	
DRG NO	ISSUE	DATE
2542-4	I	FEB 2026