

This drawing is the copyright of PKA Archtiects Ltd.
Registered in England and Wales No 8605083.
Do not rely on Scaled Dimensions - work to figured
dimensions only. If in doubt - ASK.
All dimensions to be checked on site by contractor
Work to existing building features where appropriate
Any OS copyright data on this drawing is reproduced
under license

Date	No.	Revision Notes
------	-----	----------------



PKA Architects Ltd Featherbrook, Whistley Road, Potterne, Devizes, Wiltshire. SN10 5TD tel 01380-725688 tom@pka-architects.com www.pka-architects.com	RIBA CHARTERED PRACTICE
---	-------------------------

Project Title
Kitchen Extension, Internal alterations
and Landscaping

Address
Highfield House, Richards Drive,
Upper North Wraxall, Chippenham.
SN14 7AZ



Client
Mr and Mrs Neill

Sheet Title
Location Plan

Scale 1:1250 @ A3	Drawn By OS/TK	Date 19/02/2026
----------------------	-------------------	--------------------

Project ID.	Stage.	Sheet No.	Revision.
2170	EX-002		

Status AS EXISTING	Stage Key. EX - Existing SK - Sketch PL - Planning WD - Working Drawings BR - Building Regulations TN - Tender CN - Construction AB - As Built
File Name 2170-PLANNING.vwx	

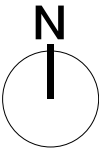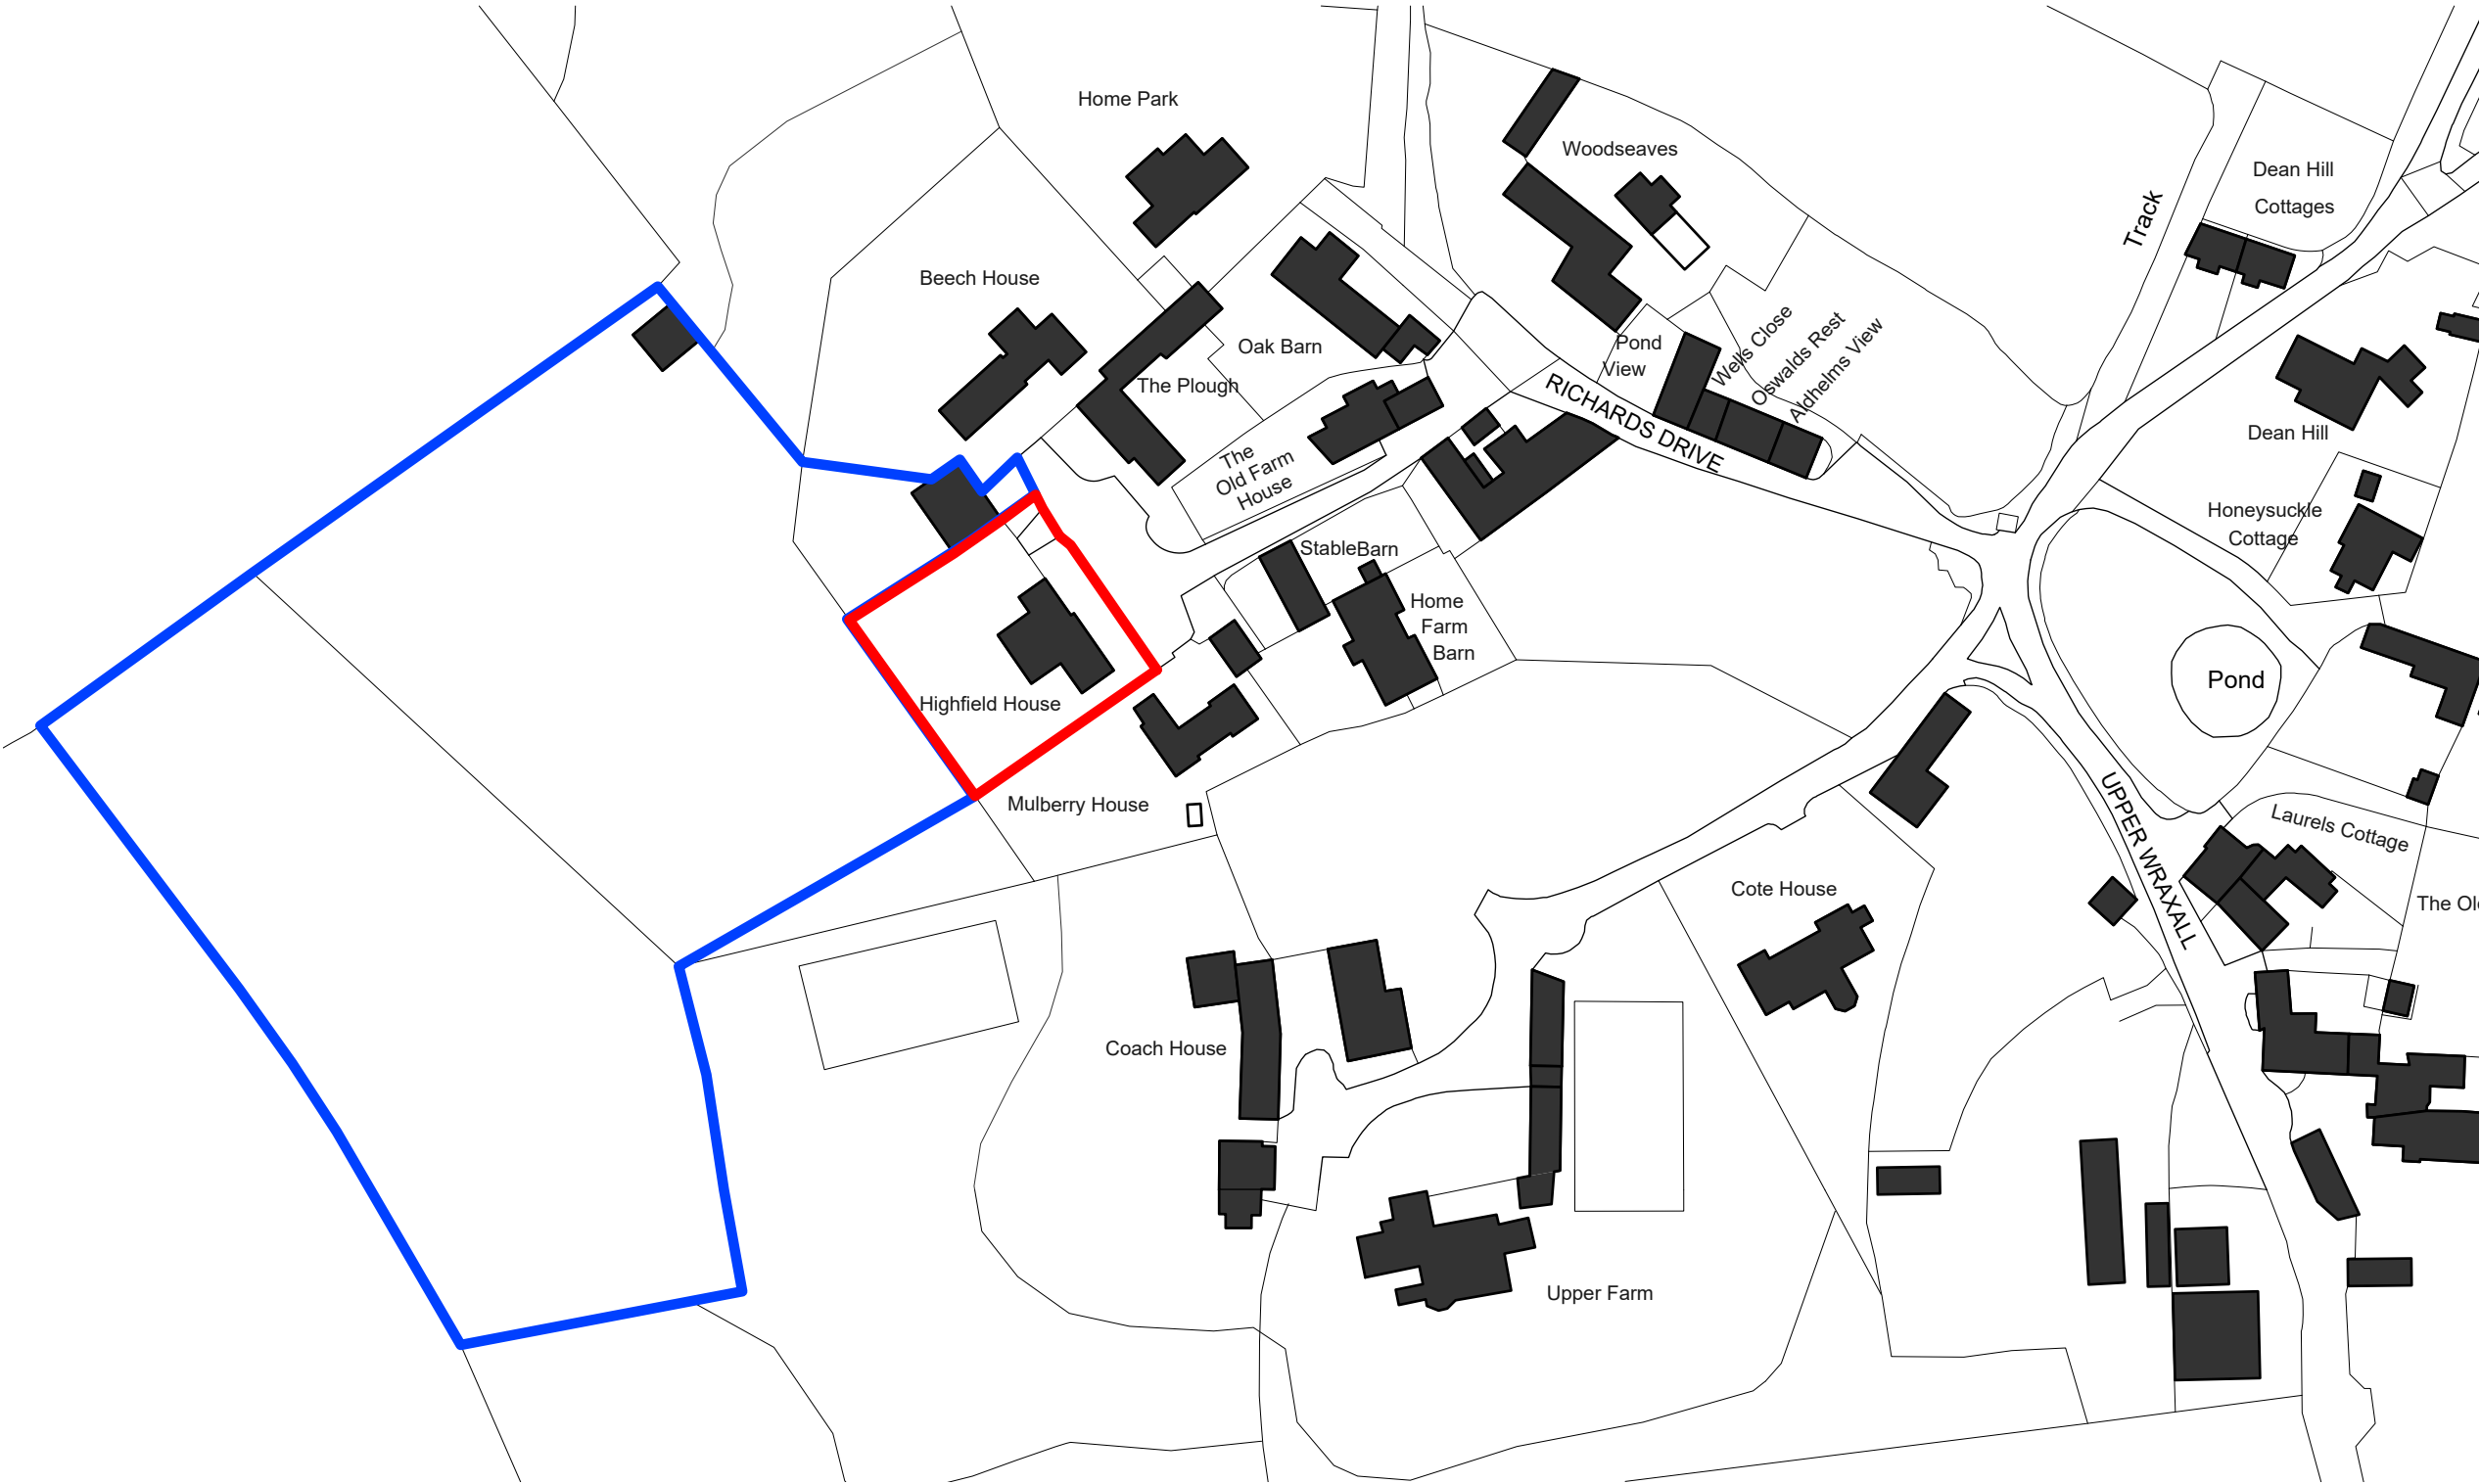

1:1250