




Location Plan 1:1250

0 10 50 100m

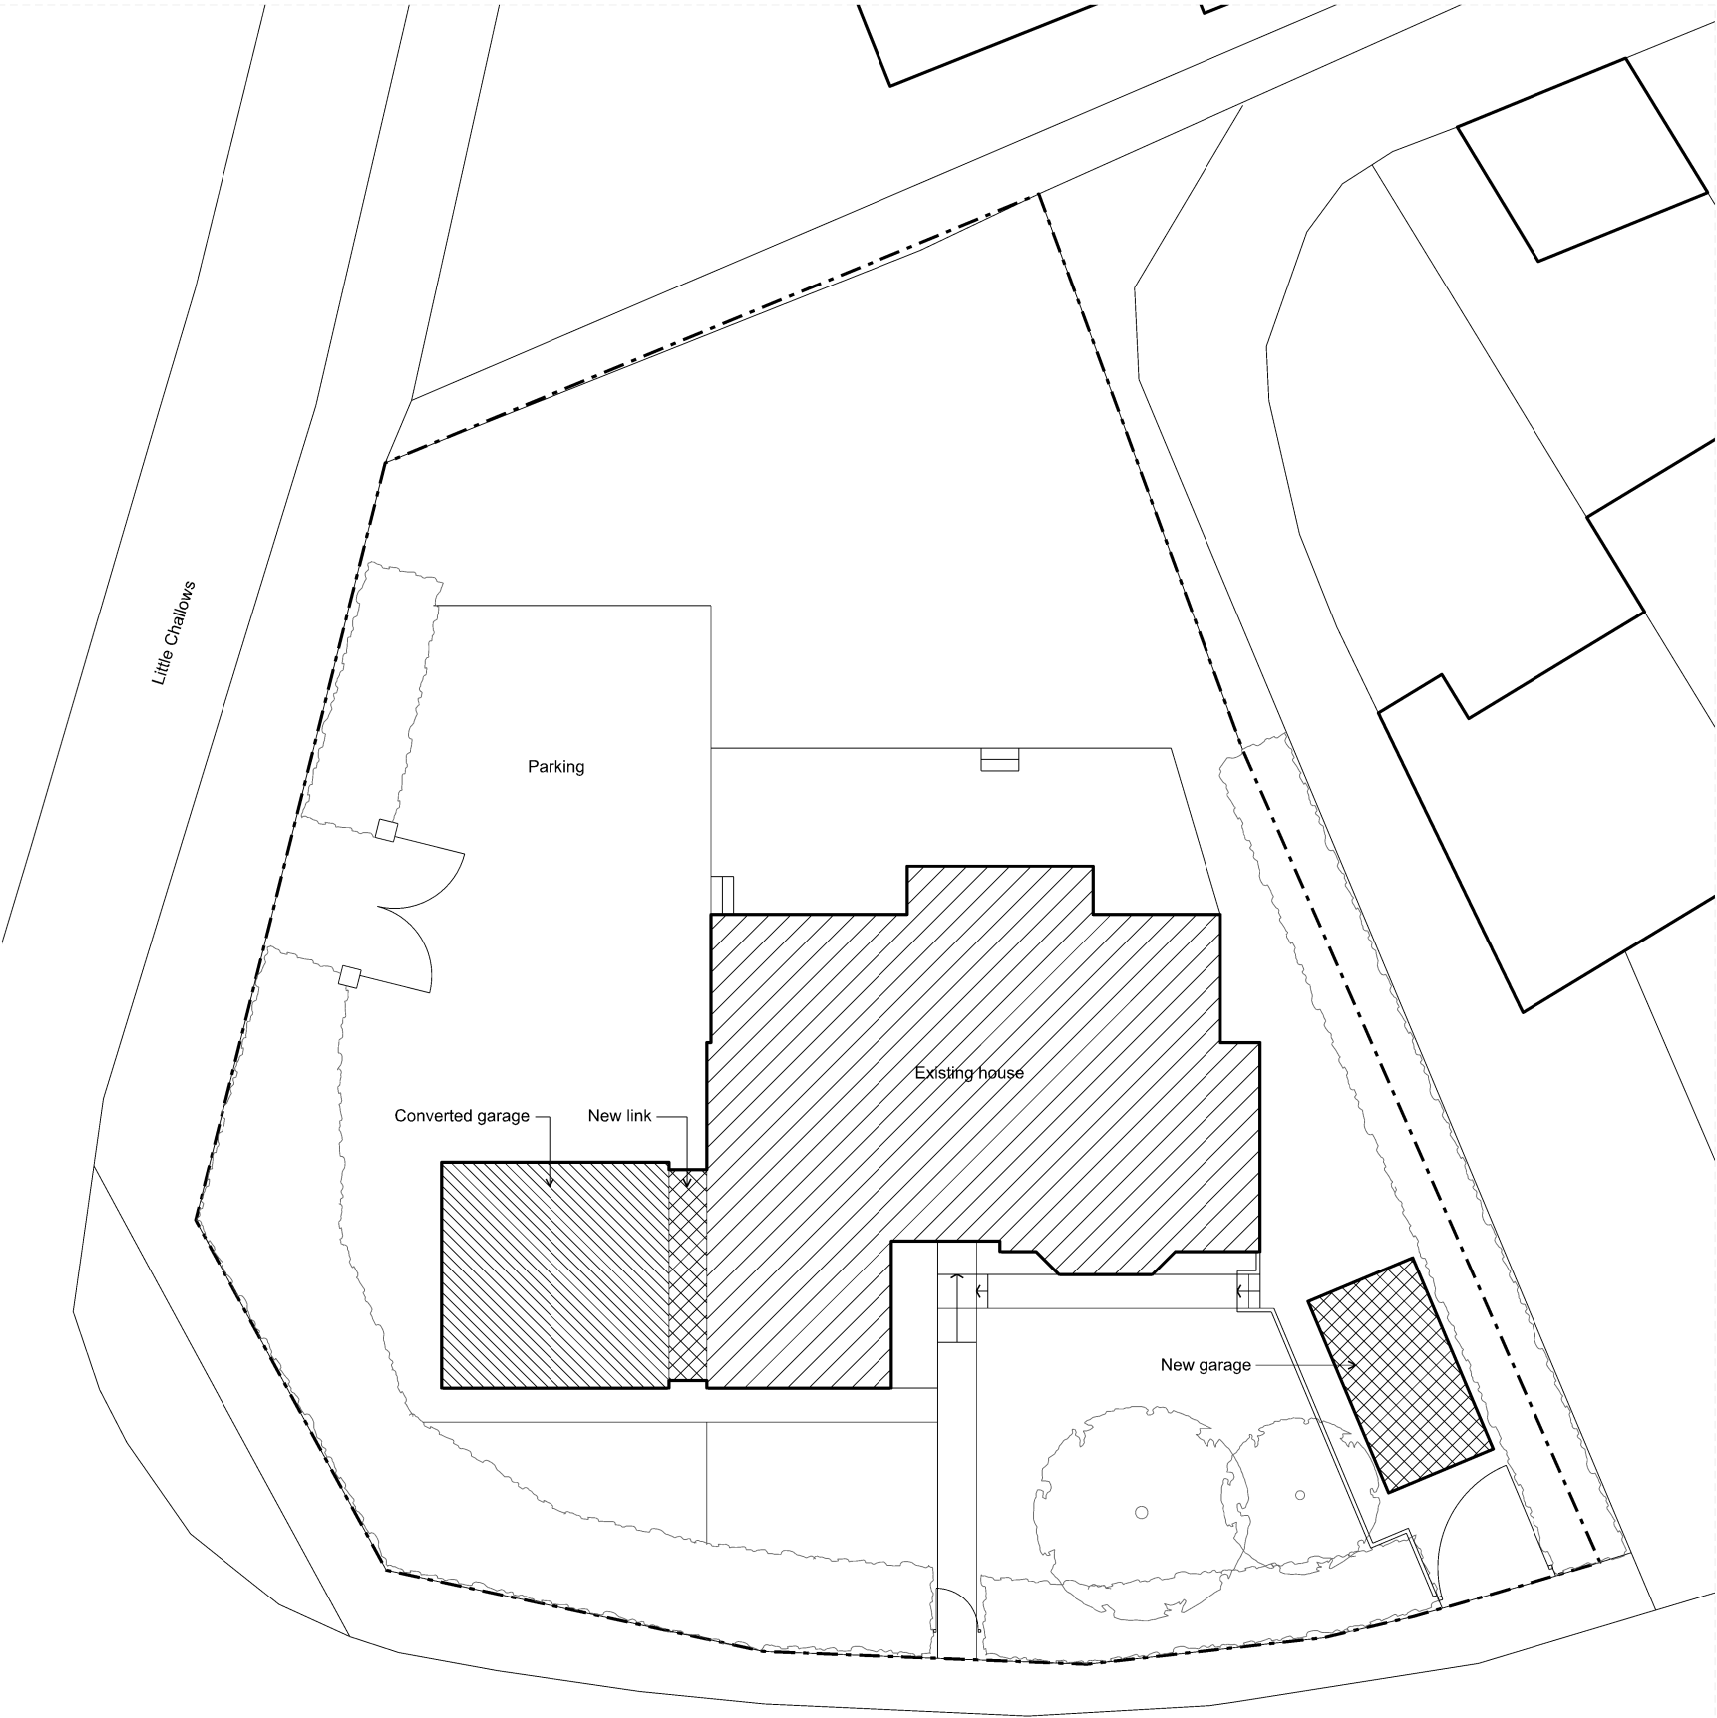

Block Plan 1:200

0 5 10

Key

- Existing construction
- Converted construction
- New construction

Rev.	Date	Description
A	23.02.26	Block plan added

Notes

John Moran **Architect**
The Guild
High Street
Bath
BA1 5ED
tel: 01225 310792
07947 584387

Client
Michael & Annie Haird

Project
**Kingsmead, Little Challows,
Biddestone, SN14 7DU**

Drawing Status
Planning

Drawing Title
Location Plan and Block Plan

Drawing Number
P 01

Date
06.01.26

Scale
As noted @ A3

Revision
A