


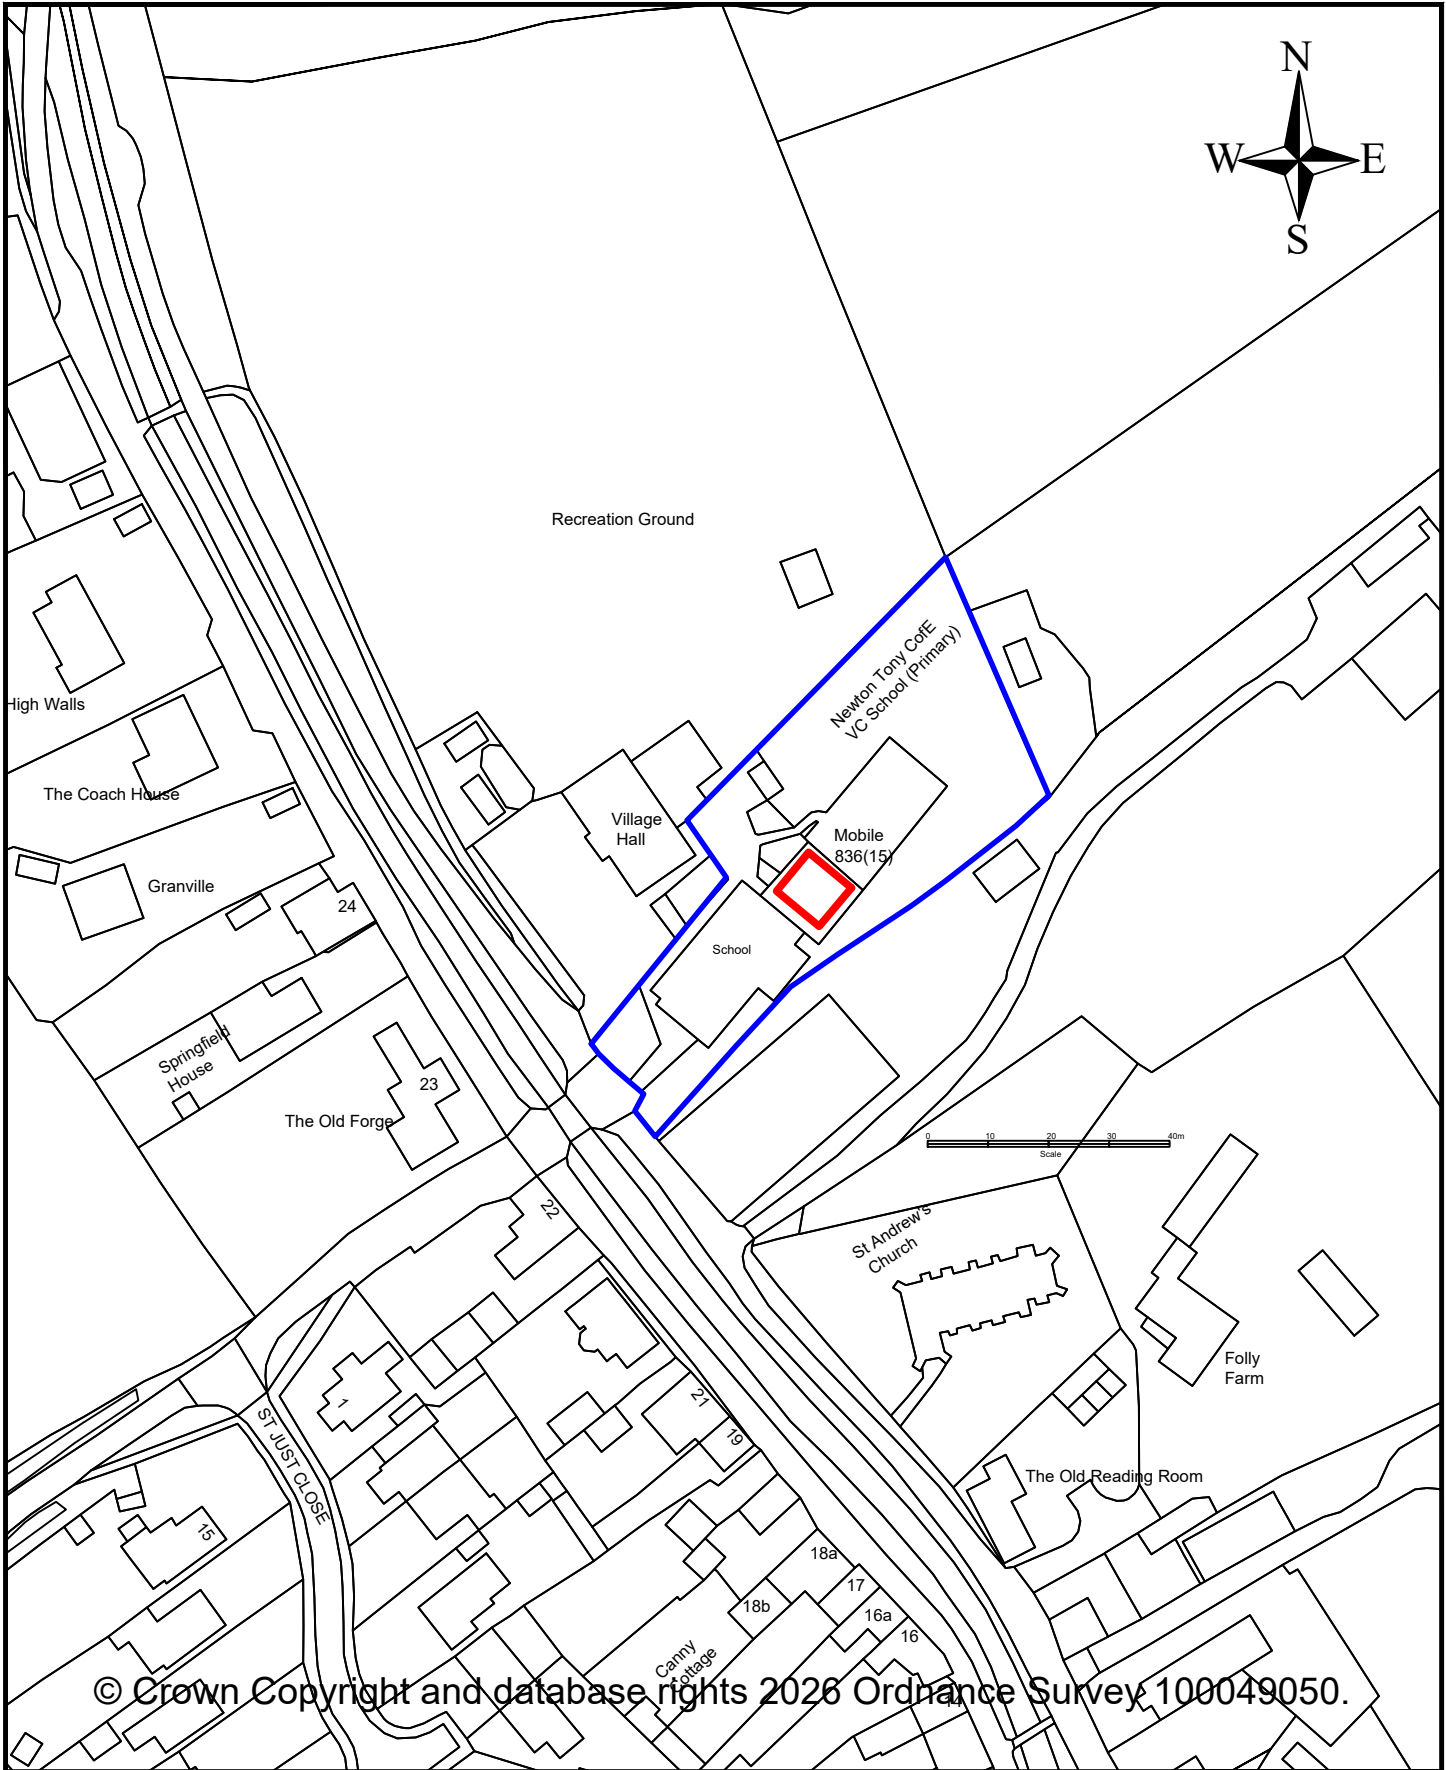

Wiltshire Council

NOTES:

J					
H					
G					
F					
E					
D					
C					
B					
A					
O	Feb 2026	PFS			Original
REV	DATE	DRAWN	CHECK	APPROV	DESCRIPTION

PROJECT:		Newton Tony Primary School	
DRAWING TITLE:		Location Plan Mobile 836(15)	
SCALES:	1:1250 @A4	DRAWING No.	REV: O
FILE REF:			