

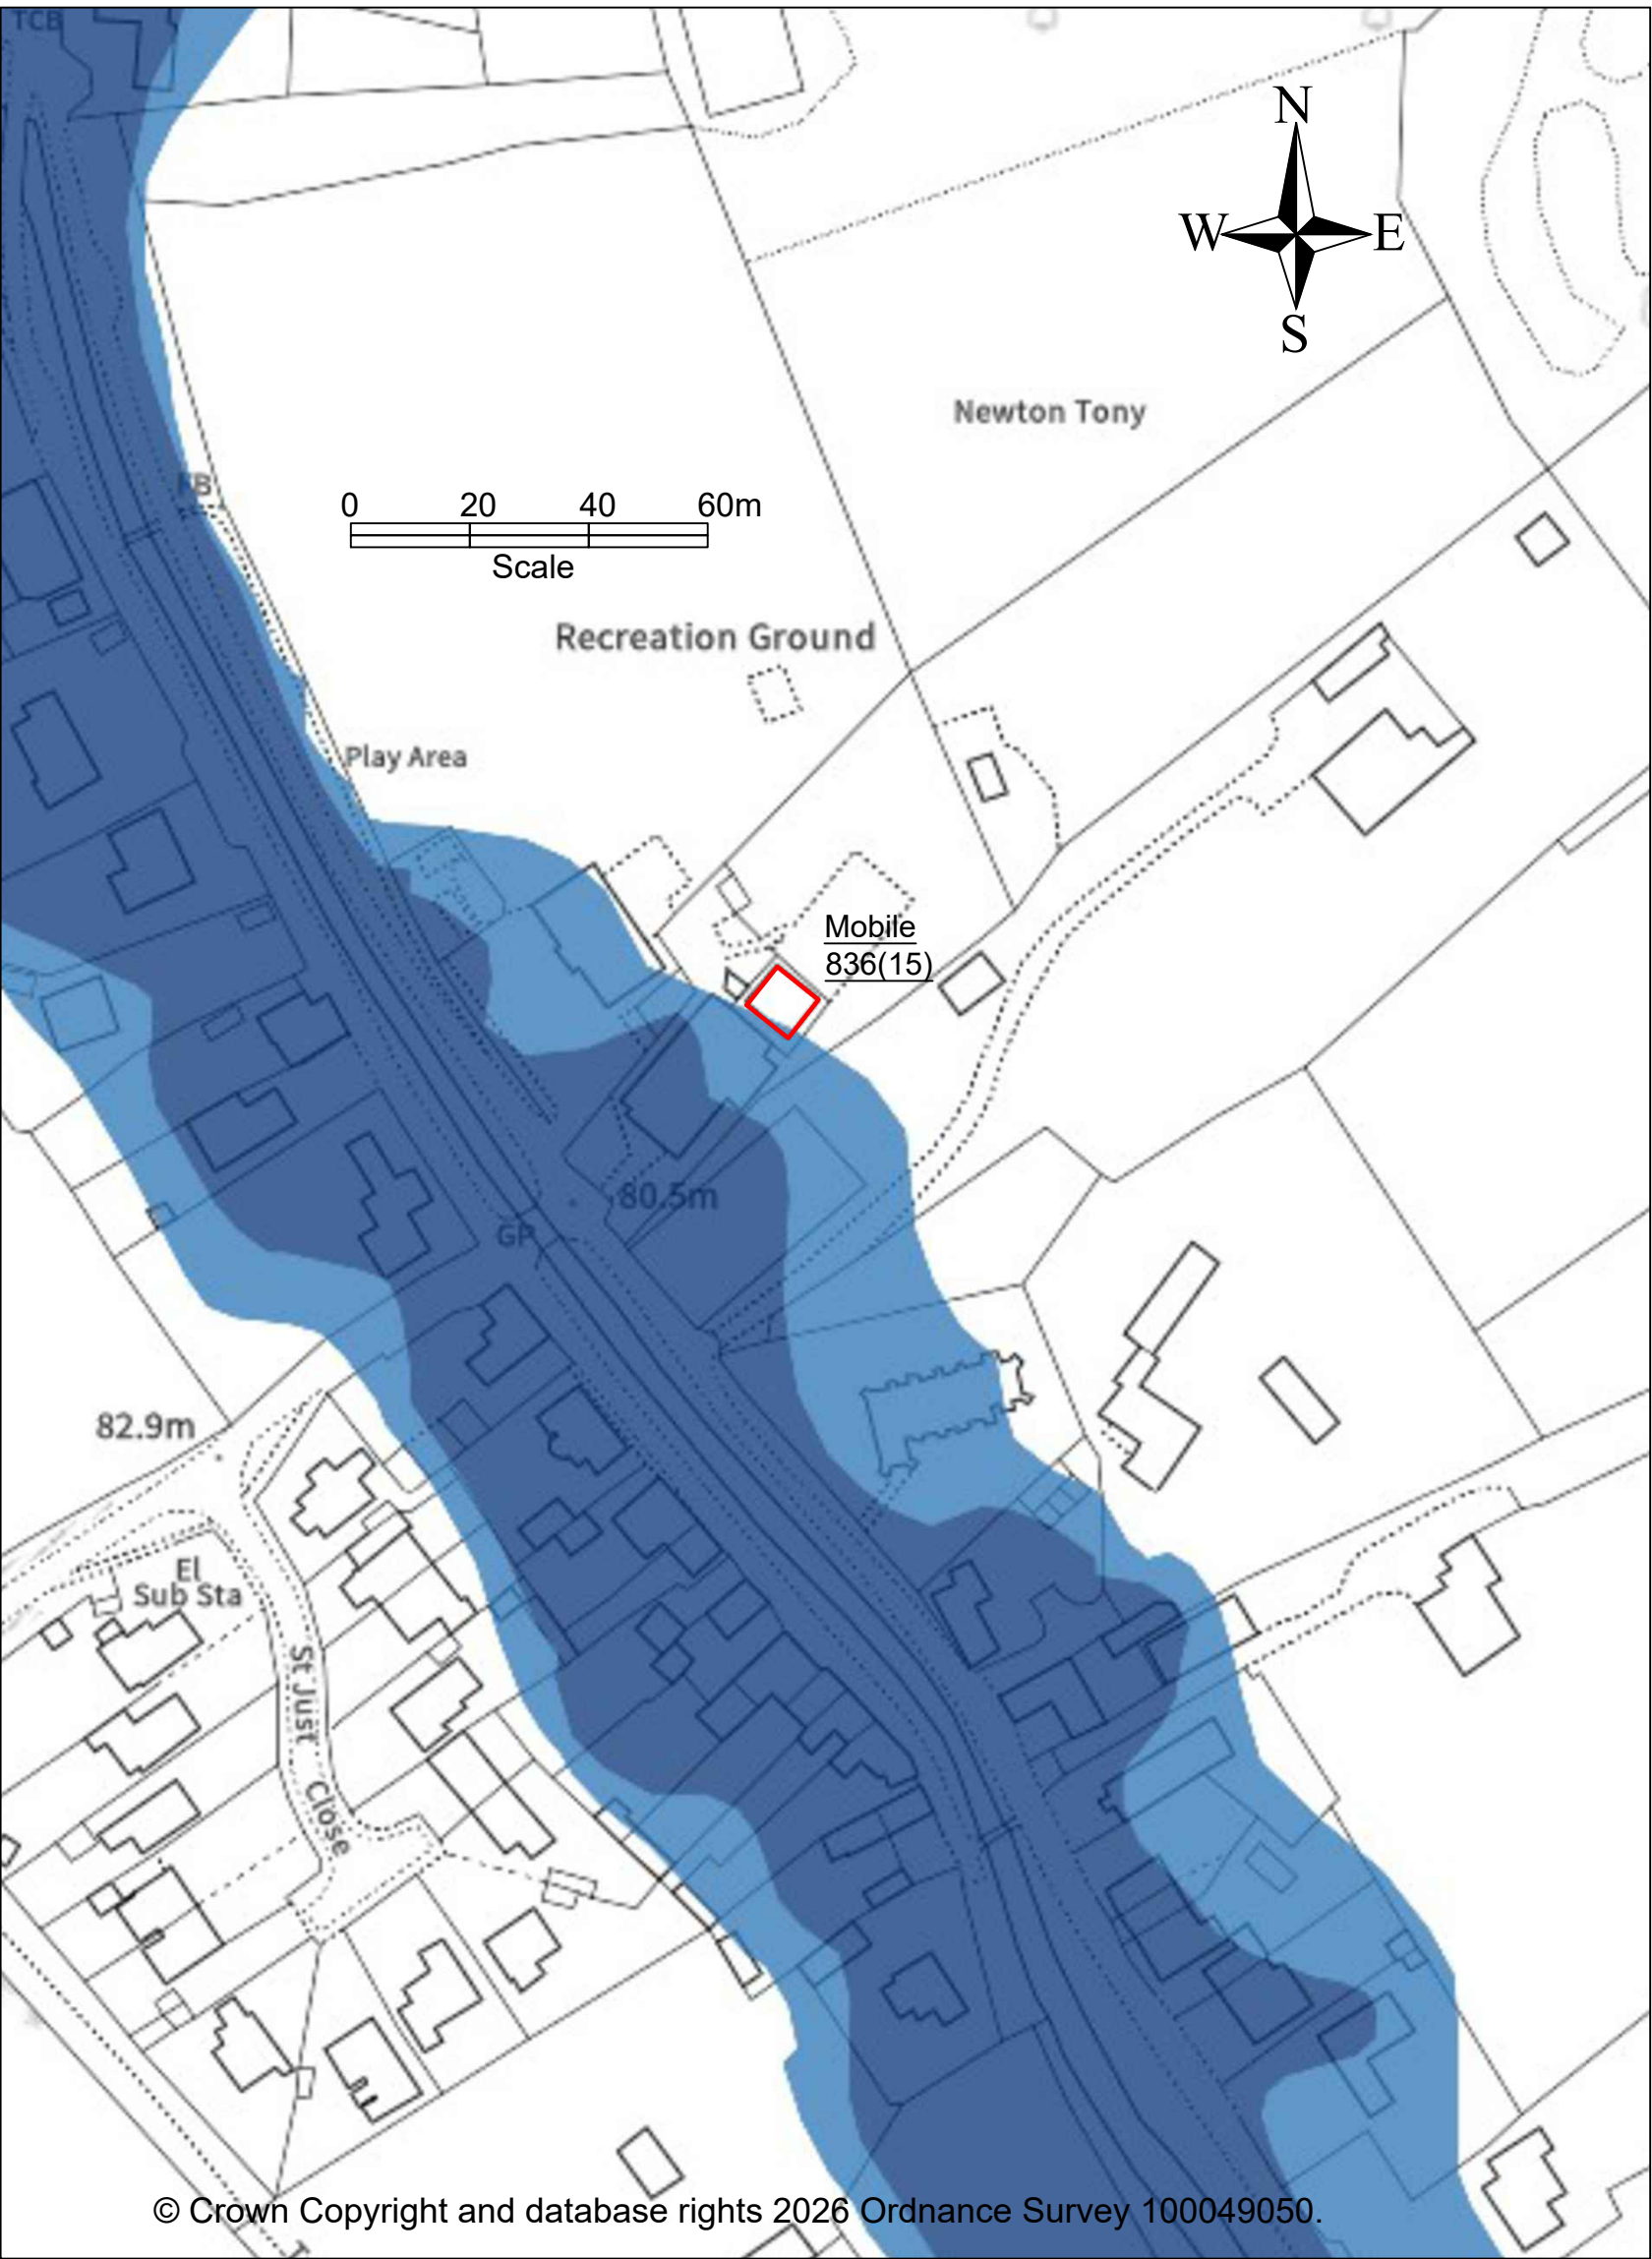


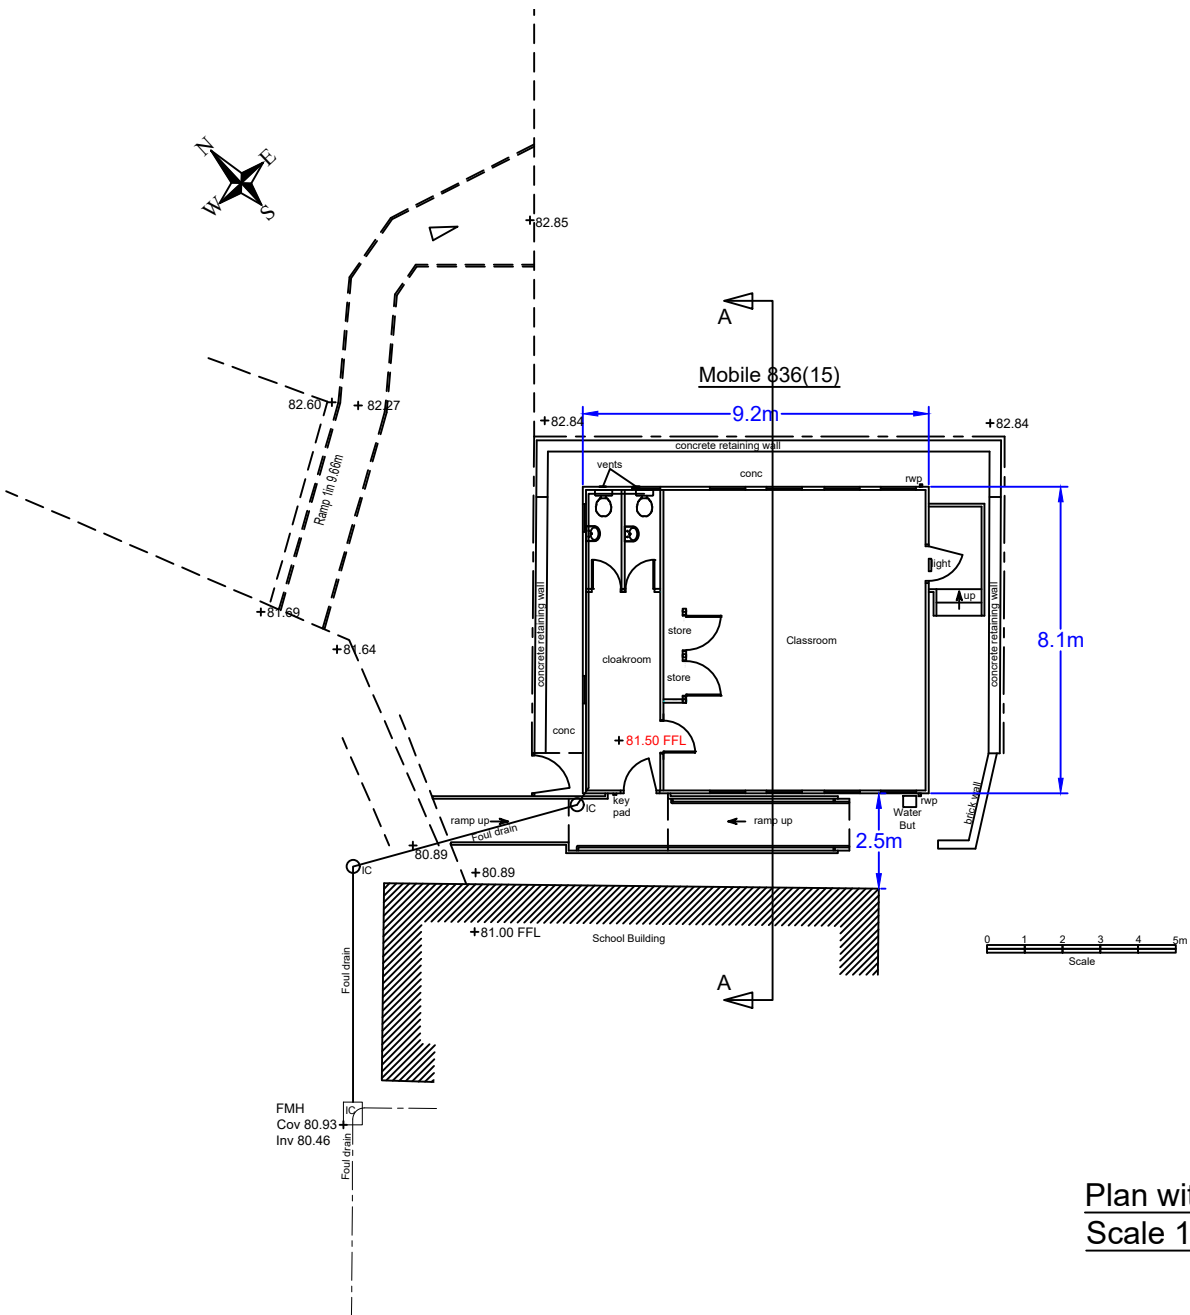

Environment Agency Flood Zone 2 & 3 map
Scale 1:1250

Key
Flood Zone 2 shown
Flood Zone 3 shown

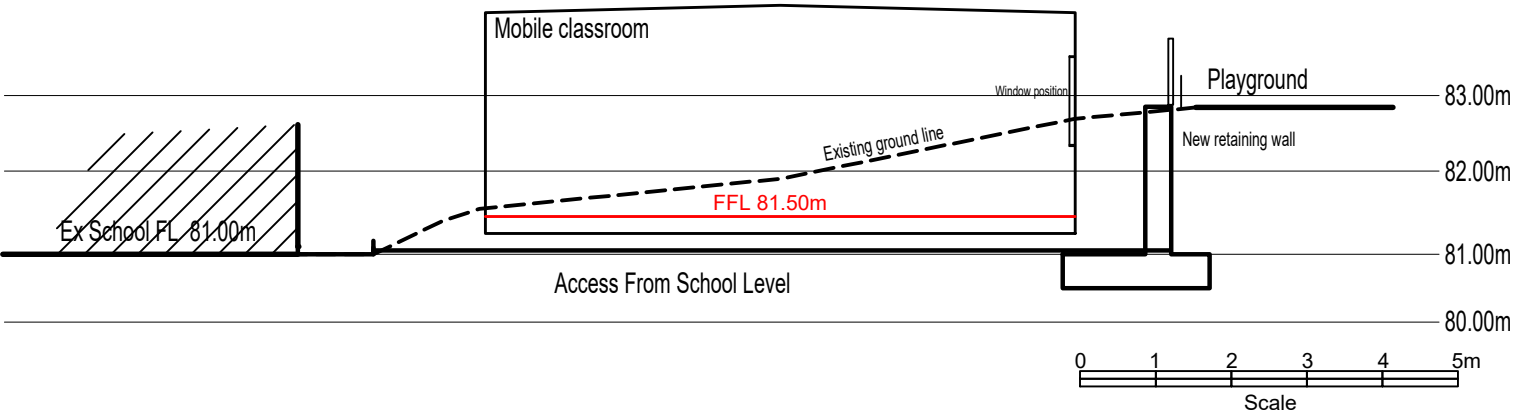

NOTES:

Wiltshire Council

Wiltshire Council
County Hall
Bythesea Road
Trowbridge BA14 8JN

E				
D				
C				
B				
A				
O	Feb 2026	PFS		Original
REV	DATE	DRAWN	CHECK	APPROV

PROJECT:
Newton Tony Primary School
Mobile 836(15)

DRAWING TITLE:
Flood Risk Assessment

SCALES:	As Shown	REV:	O
DRAWING No:	870/32		
FILE REF:			