


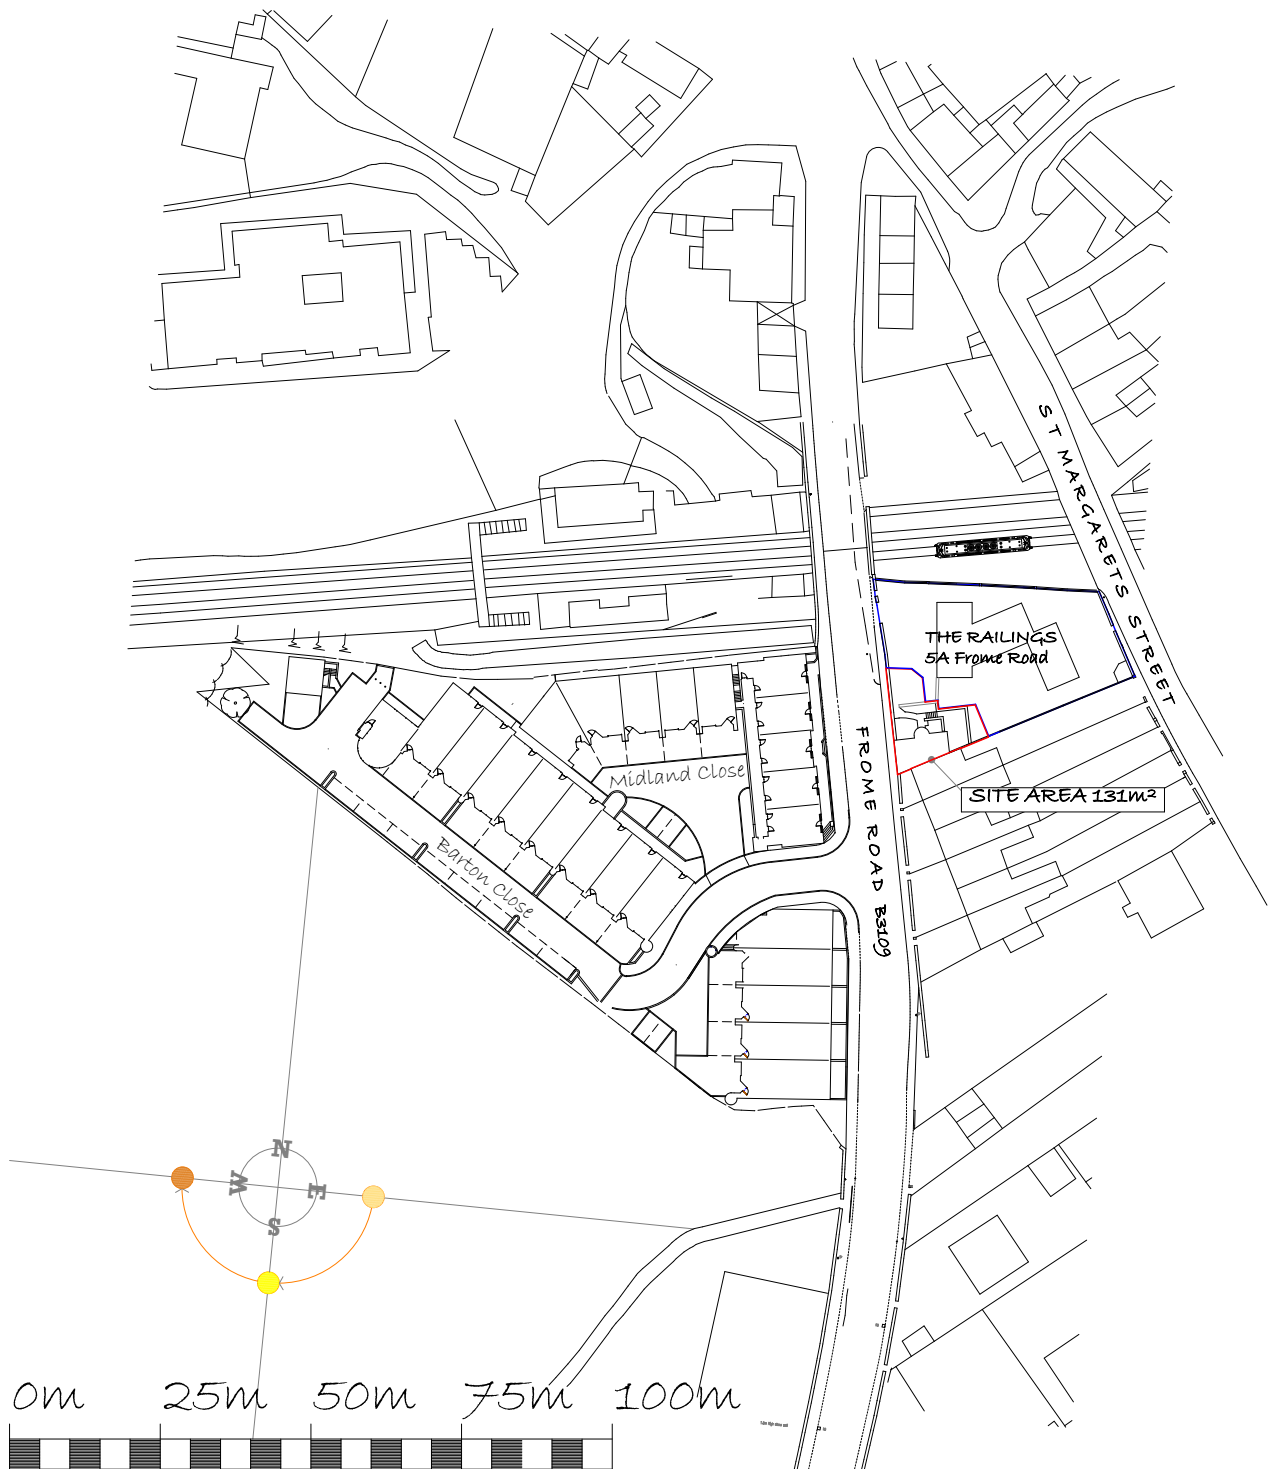

Revision

Curtis Cryer : Architects

5a Frome Road, Bradford on Avon, BA15 1LB

07793 326115

david@curtiscryer.co.uk

www.curtiscryer.co.uk

Job

Proposed Parking Space at 5a Frome Rd, BoA, BA15 1LB

Drawing

Location Plan

date	Feb 2026	scale	1/1250 @ A4	No.	2095/007
------	----------	-------	-------------	-----	----------

drawn by David Cryer