



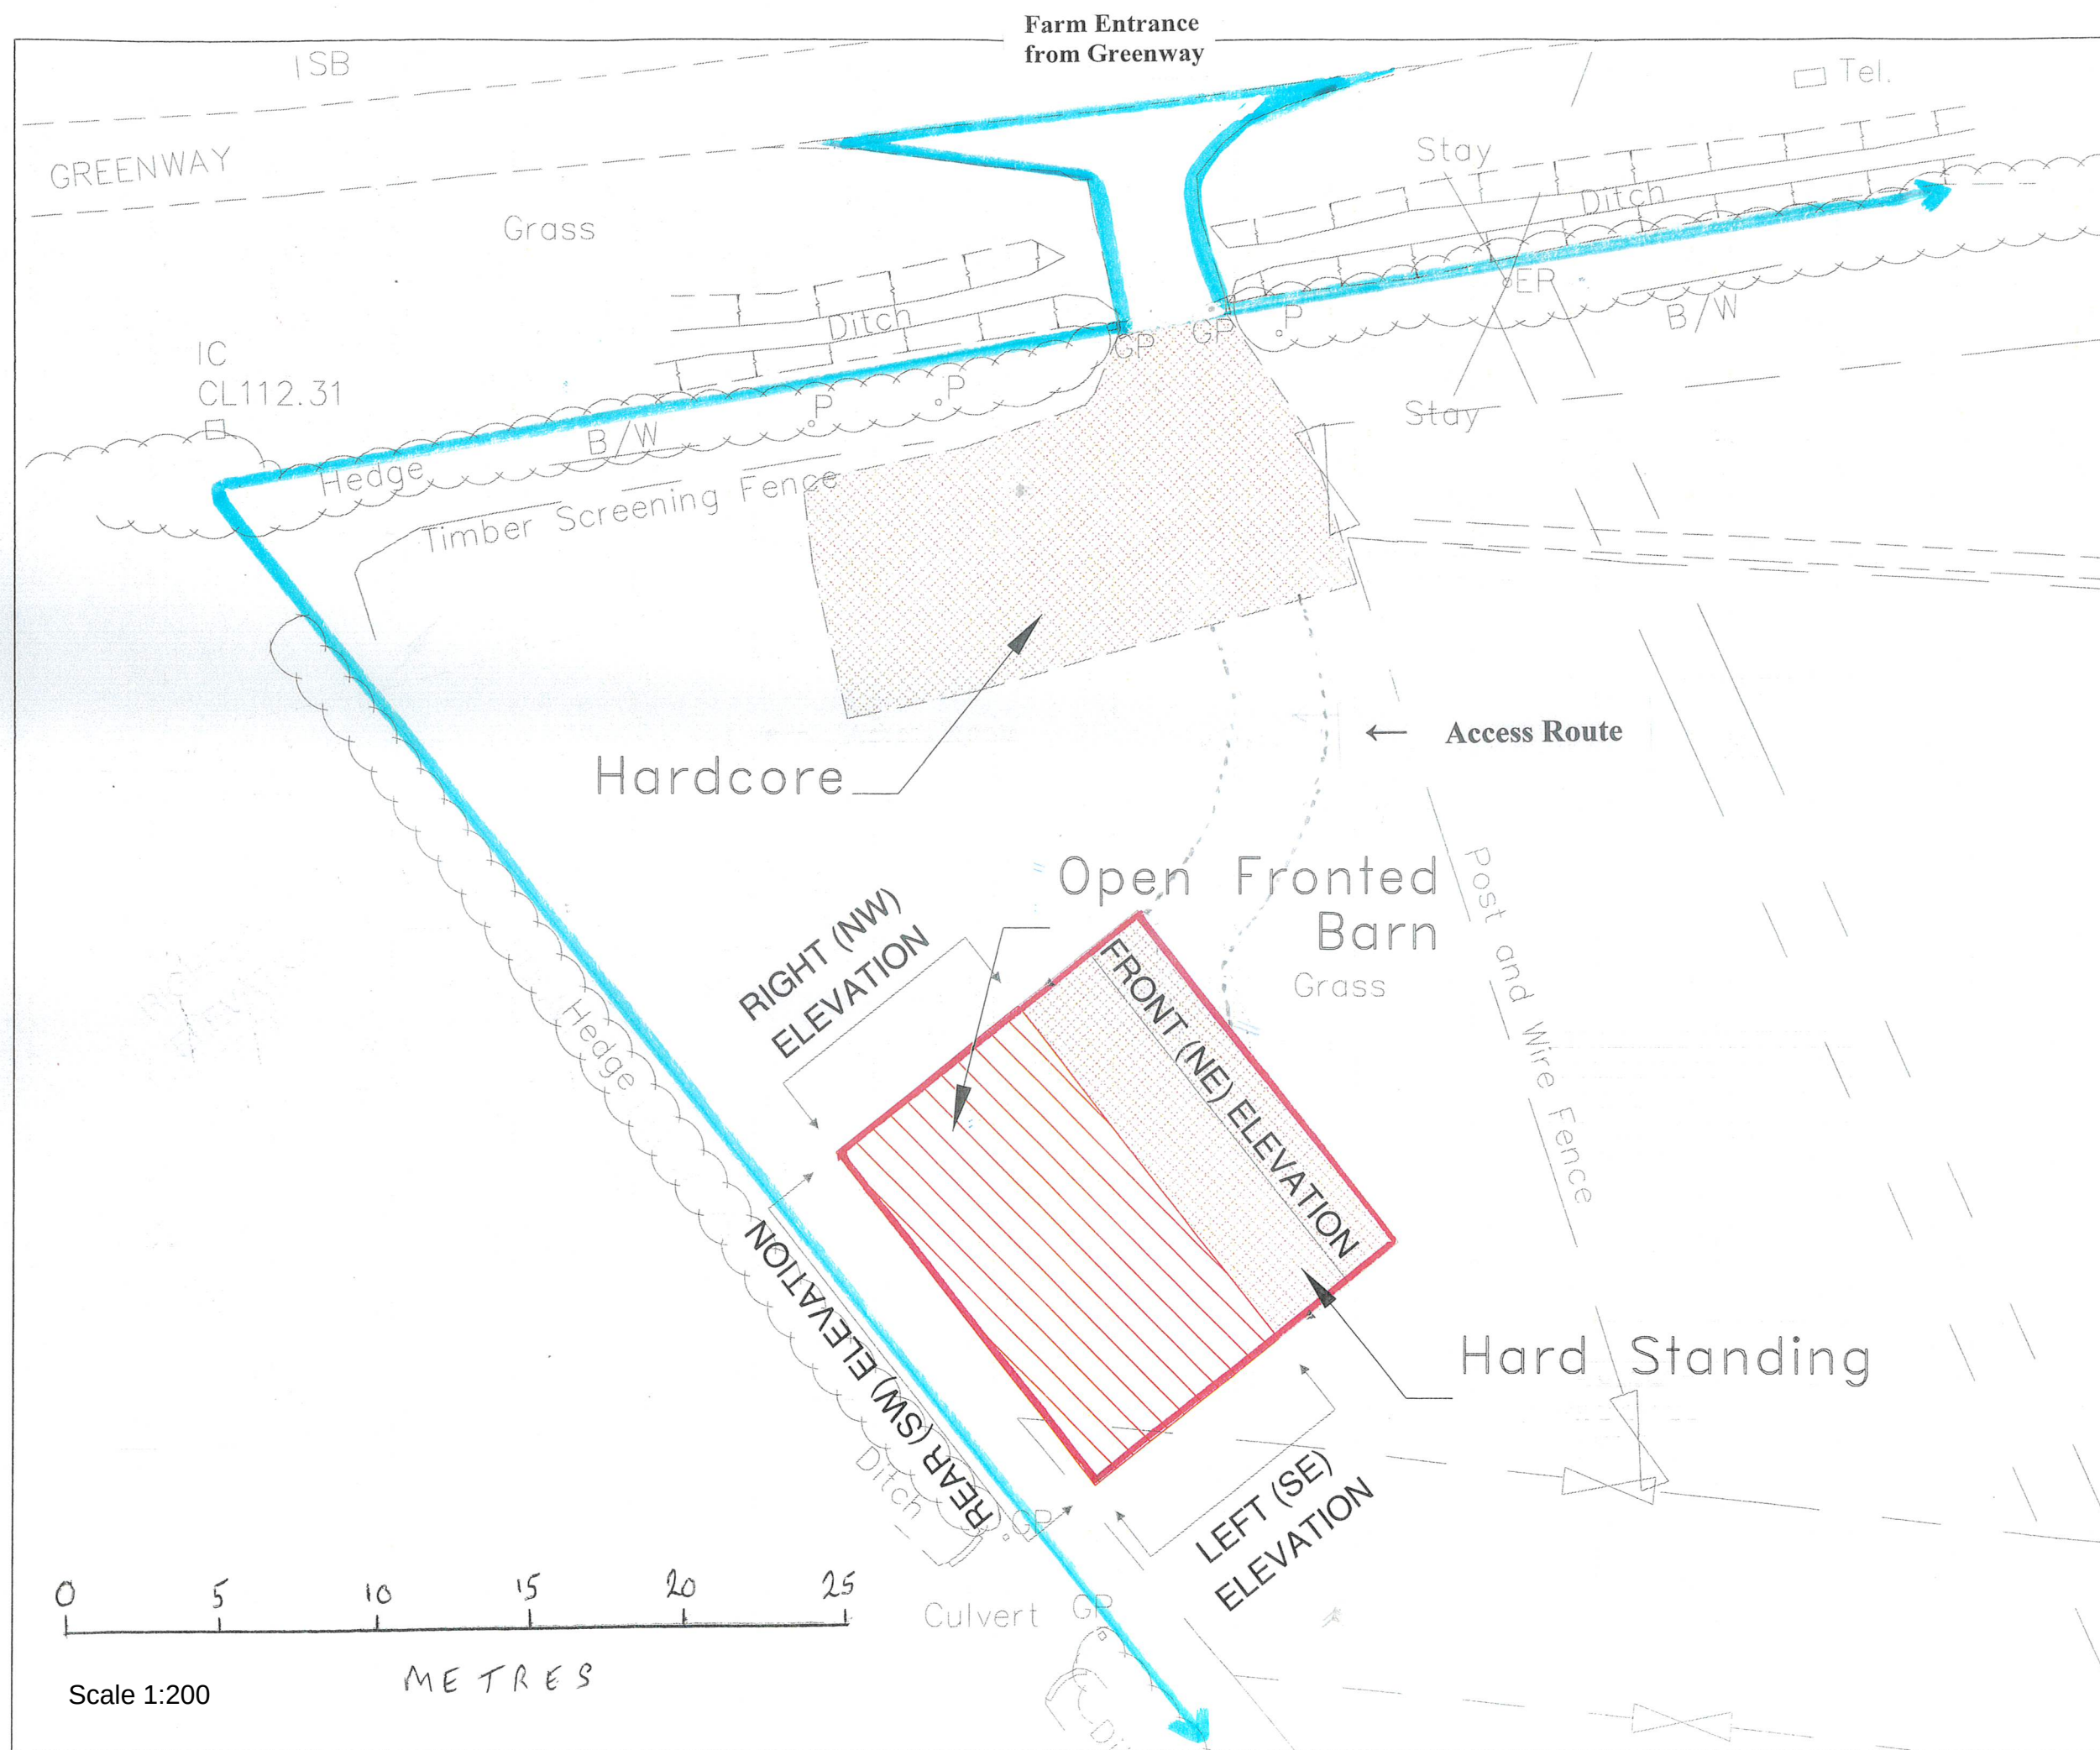

- Legend:
- B/W Barbed Wire Fence
 - CL Cover Level
 - EP Electricity Pole
 - GP Gate Post
 - IC Inspection Cover
 - IL Invert Level
 - I/R Rollings
 - mh Meters High
 - O/H Overhead
 - P Post
 - SB Sign Board
 - SP Sign Post
 - Tel. Telecoms Cover
 - Permanent Ground Marker

Notes:

1. Do not scale from this drawing. Please refer to source CAD file for dimensions.

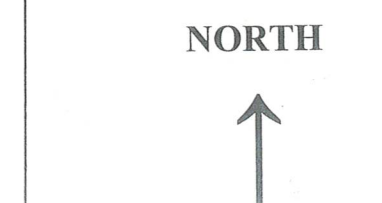

Rev	Description	Date	Initial
2	Hardstanding apron to proposed barn added.	31-01-25	SG
1	Original issue	24-01-25	SG

CLIENT

BEN TRUSWELL
No.2 NEW BUNGALOWS
BRADENSTOKE
CHIPPENHAM
WILTSHIRE

MALCOLM HUGHES
CHARTERED LAND SURVEYORS

MALCOLM HUGHES
CHERRY TREE HOUSE
CARMARTHEN ROAD
SWANSEA
SA1 1HE
Tel 01792 644181
Fax 01792 203333

Project

LAND AT TOCKENHAM
Nr LYNEHAM, WILTSHIRE
SN4 7PW

Title

Proposed Barn Location
Sheet 1 of 1

Scale @A1:

Date: Dec 2025

Drawn: SG

Checked: EAD

Cad File Name:

60270-Proposed Barn_Plan