
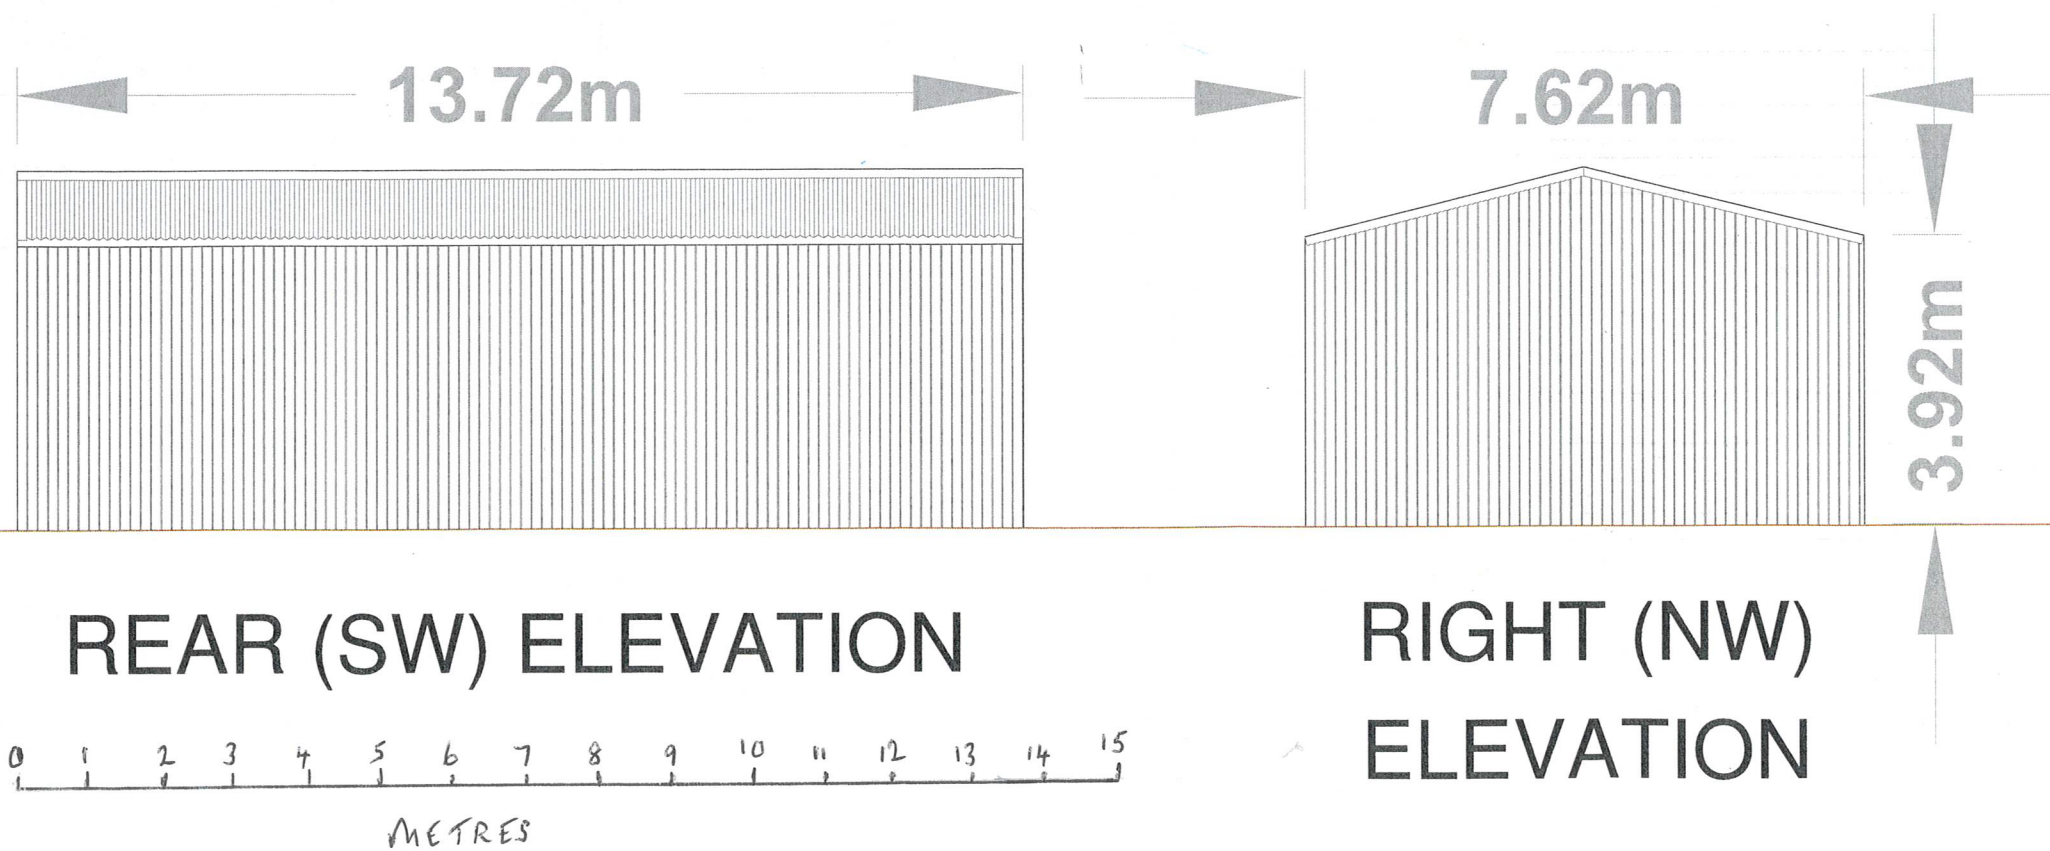


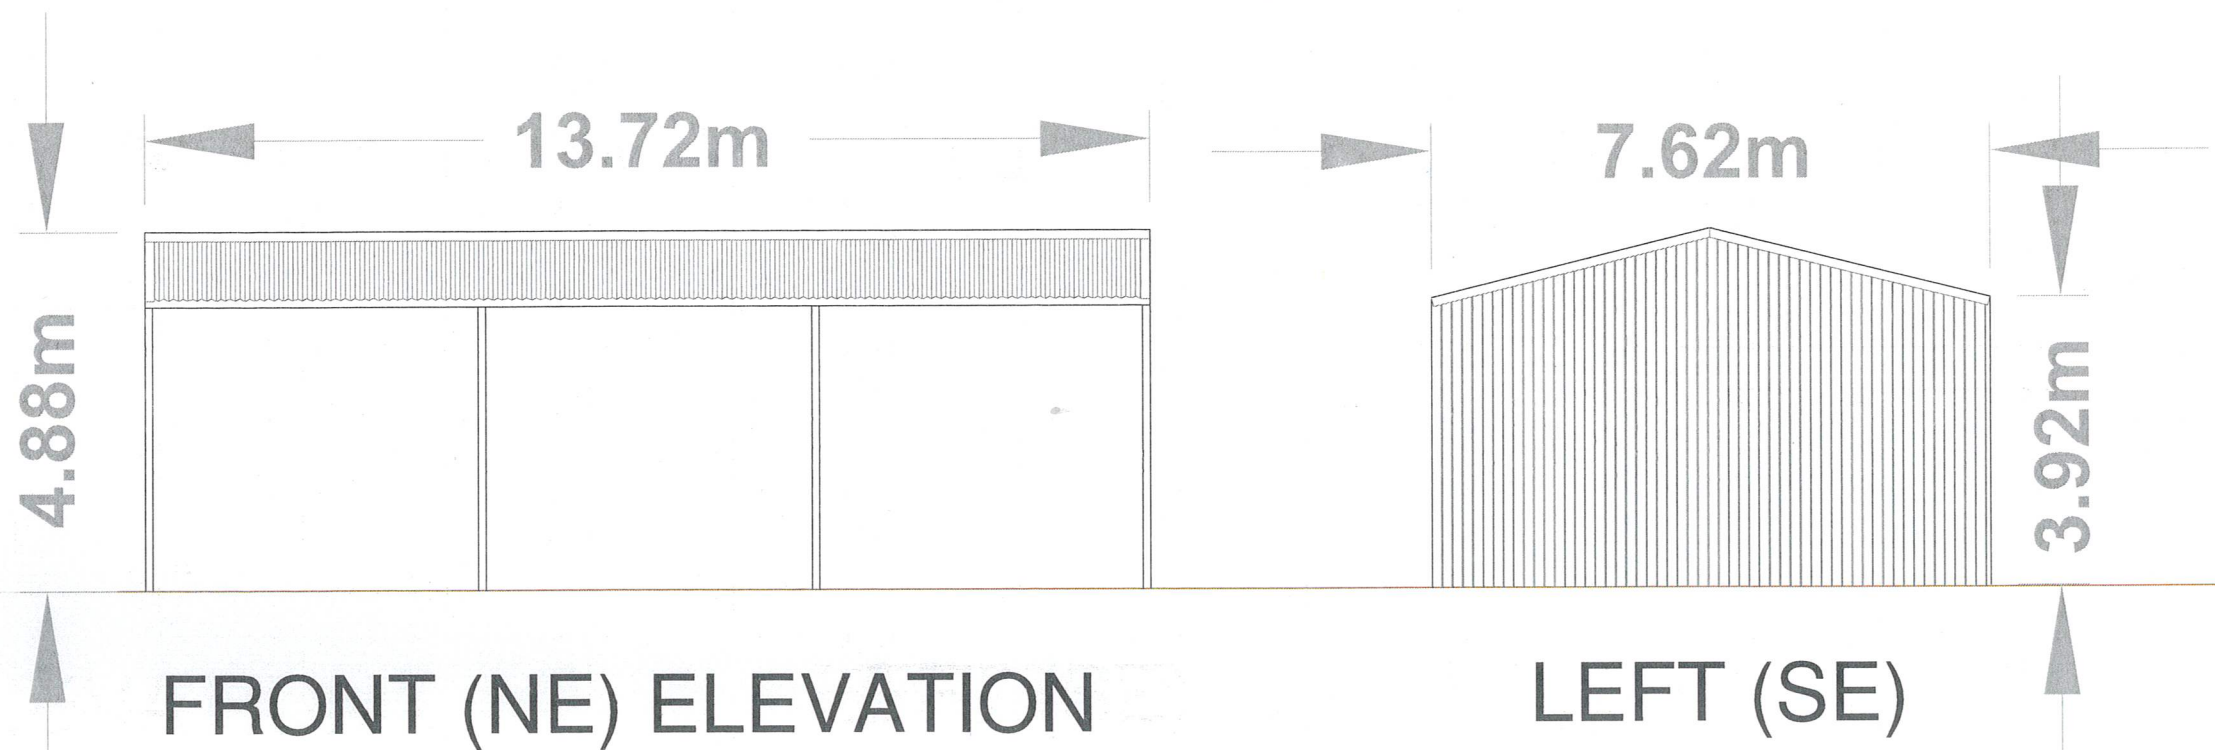

Scale 1:100

Legend :

Notes :

1. Do not scale from this drawing. Please refer to source CAD file for dimensions.

Rev	Description	Date	Initial
2	Dimension text changed to bold	31-01-26	SG
1	Original Issue	24-01-26	SG

CLIENT

BEN TRUSWELL
No.2 NEW BUNGALOWS
BRADENSTOKE
CHIPPENHAM
WILTSHIRE

MALCOLM HUGHES
CHARTERED
LAND SURVEYORS

MALCOLM HUGHES
CHERRY TREE HOUSE
CARMARTHEN ROAD
SWANSEA
SA1 1HE
Tel: 01792 944181
Fax: 01792 203333

Project

LAND AT TOCKENHAM
Nr LYNEHAM, WILTSHIRE
SN4 7PW

Title

Proposed Barn Elevations
Sheet 1 of 1

Scale @A1:	Date:	Drawn:	Checked:
	Dec 2025	SG	EAD

Cad File Name:

60270-Proposed Barn_Elevations