


M r. & Mrs. Tim Cull
 95, STUDLAND PARK . WESTBURY . BA13 3HN
 Floor plan . **Proposed annexe**

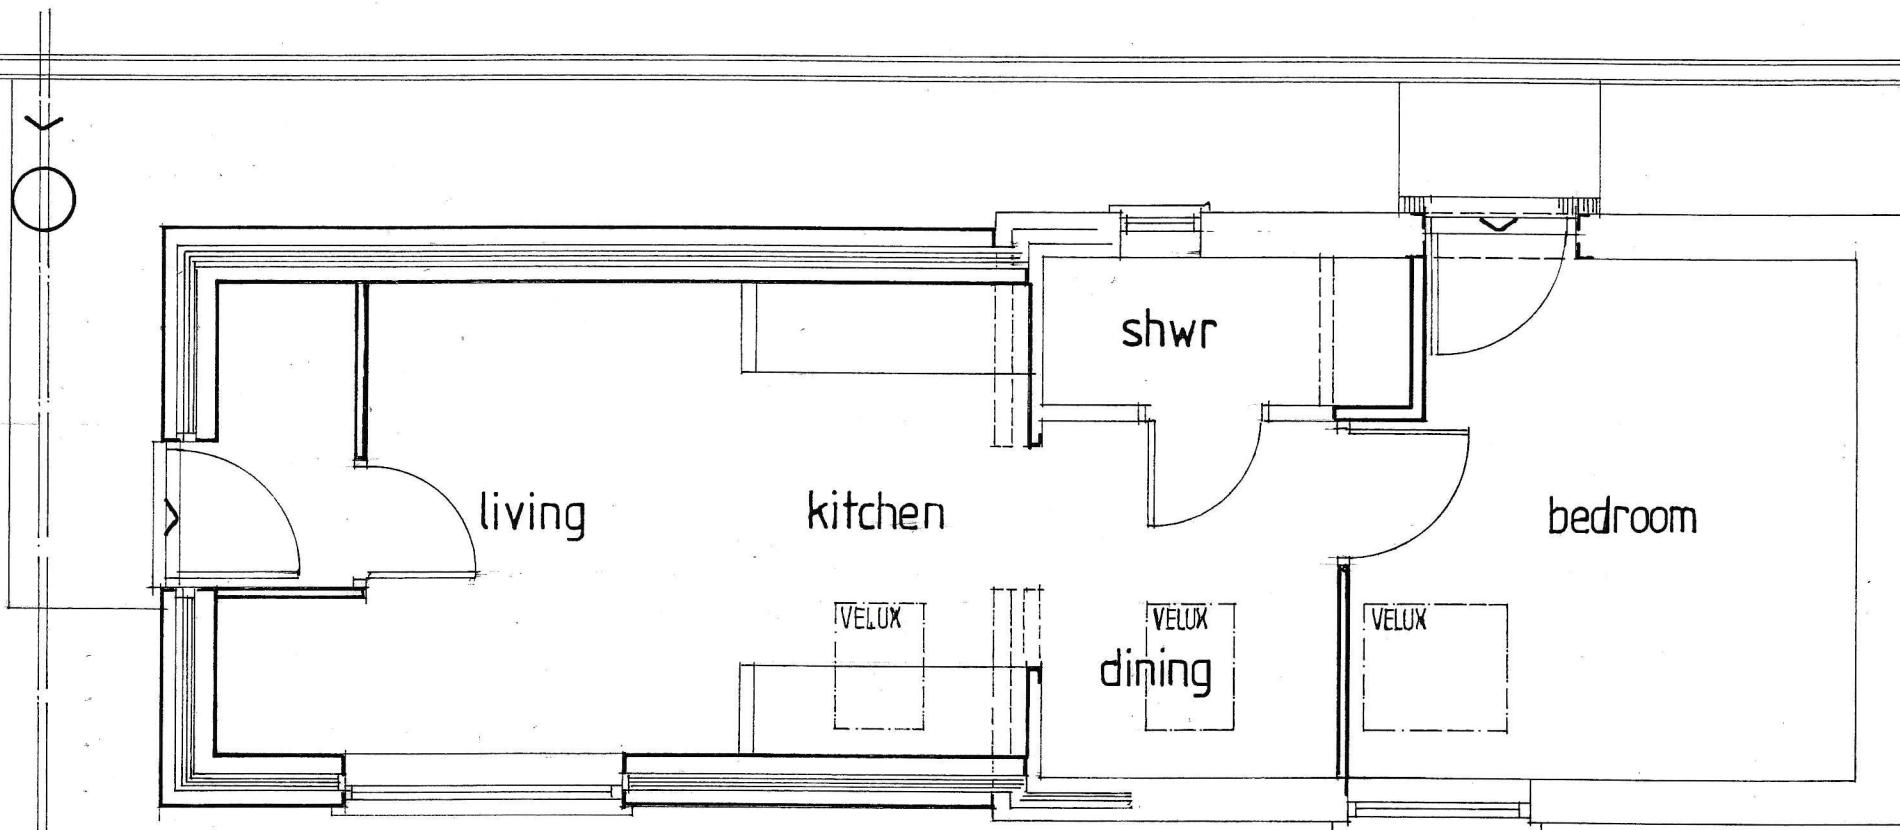

vaughan lipscombe
 architectural + planning
 boyers house . black horse lane . westbury leigh
 westbury . wiltshire . BA13 3SJ
 vaughanlipscombe@tiscali.co.uk

SCALE 1/50 . @ A4
 DATE JANUARY 2026
 DWG VL.2026/04 / 04