
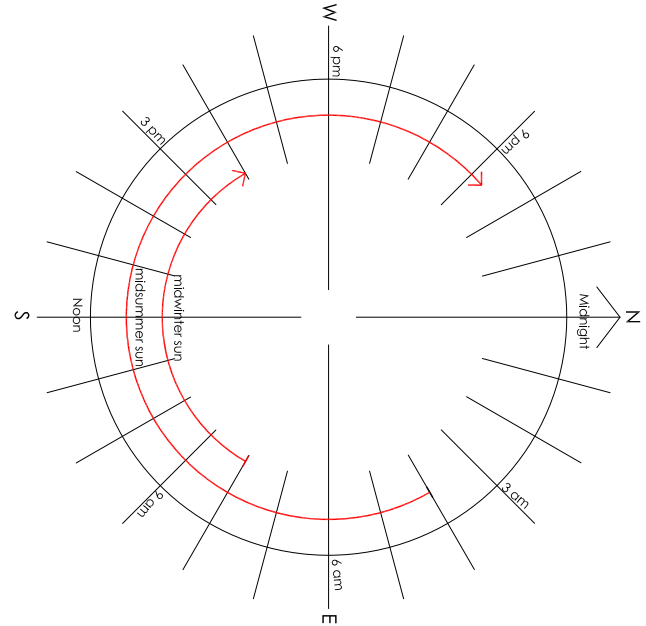
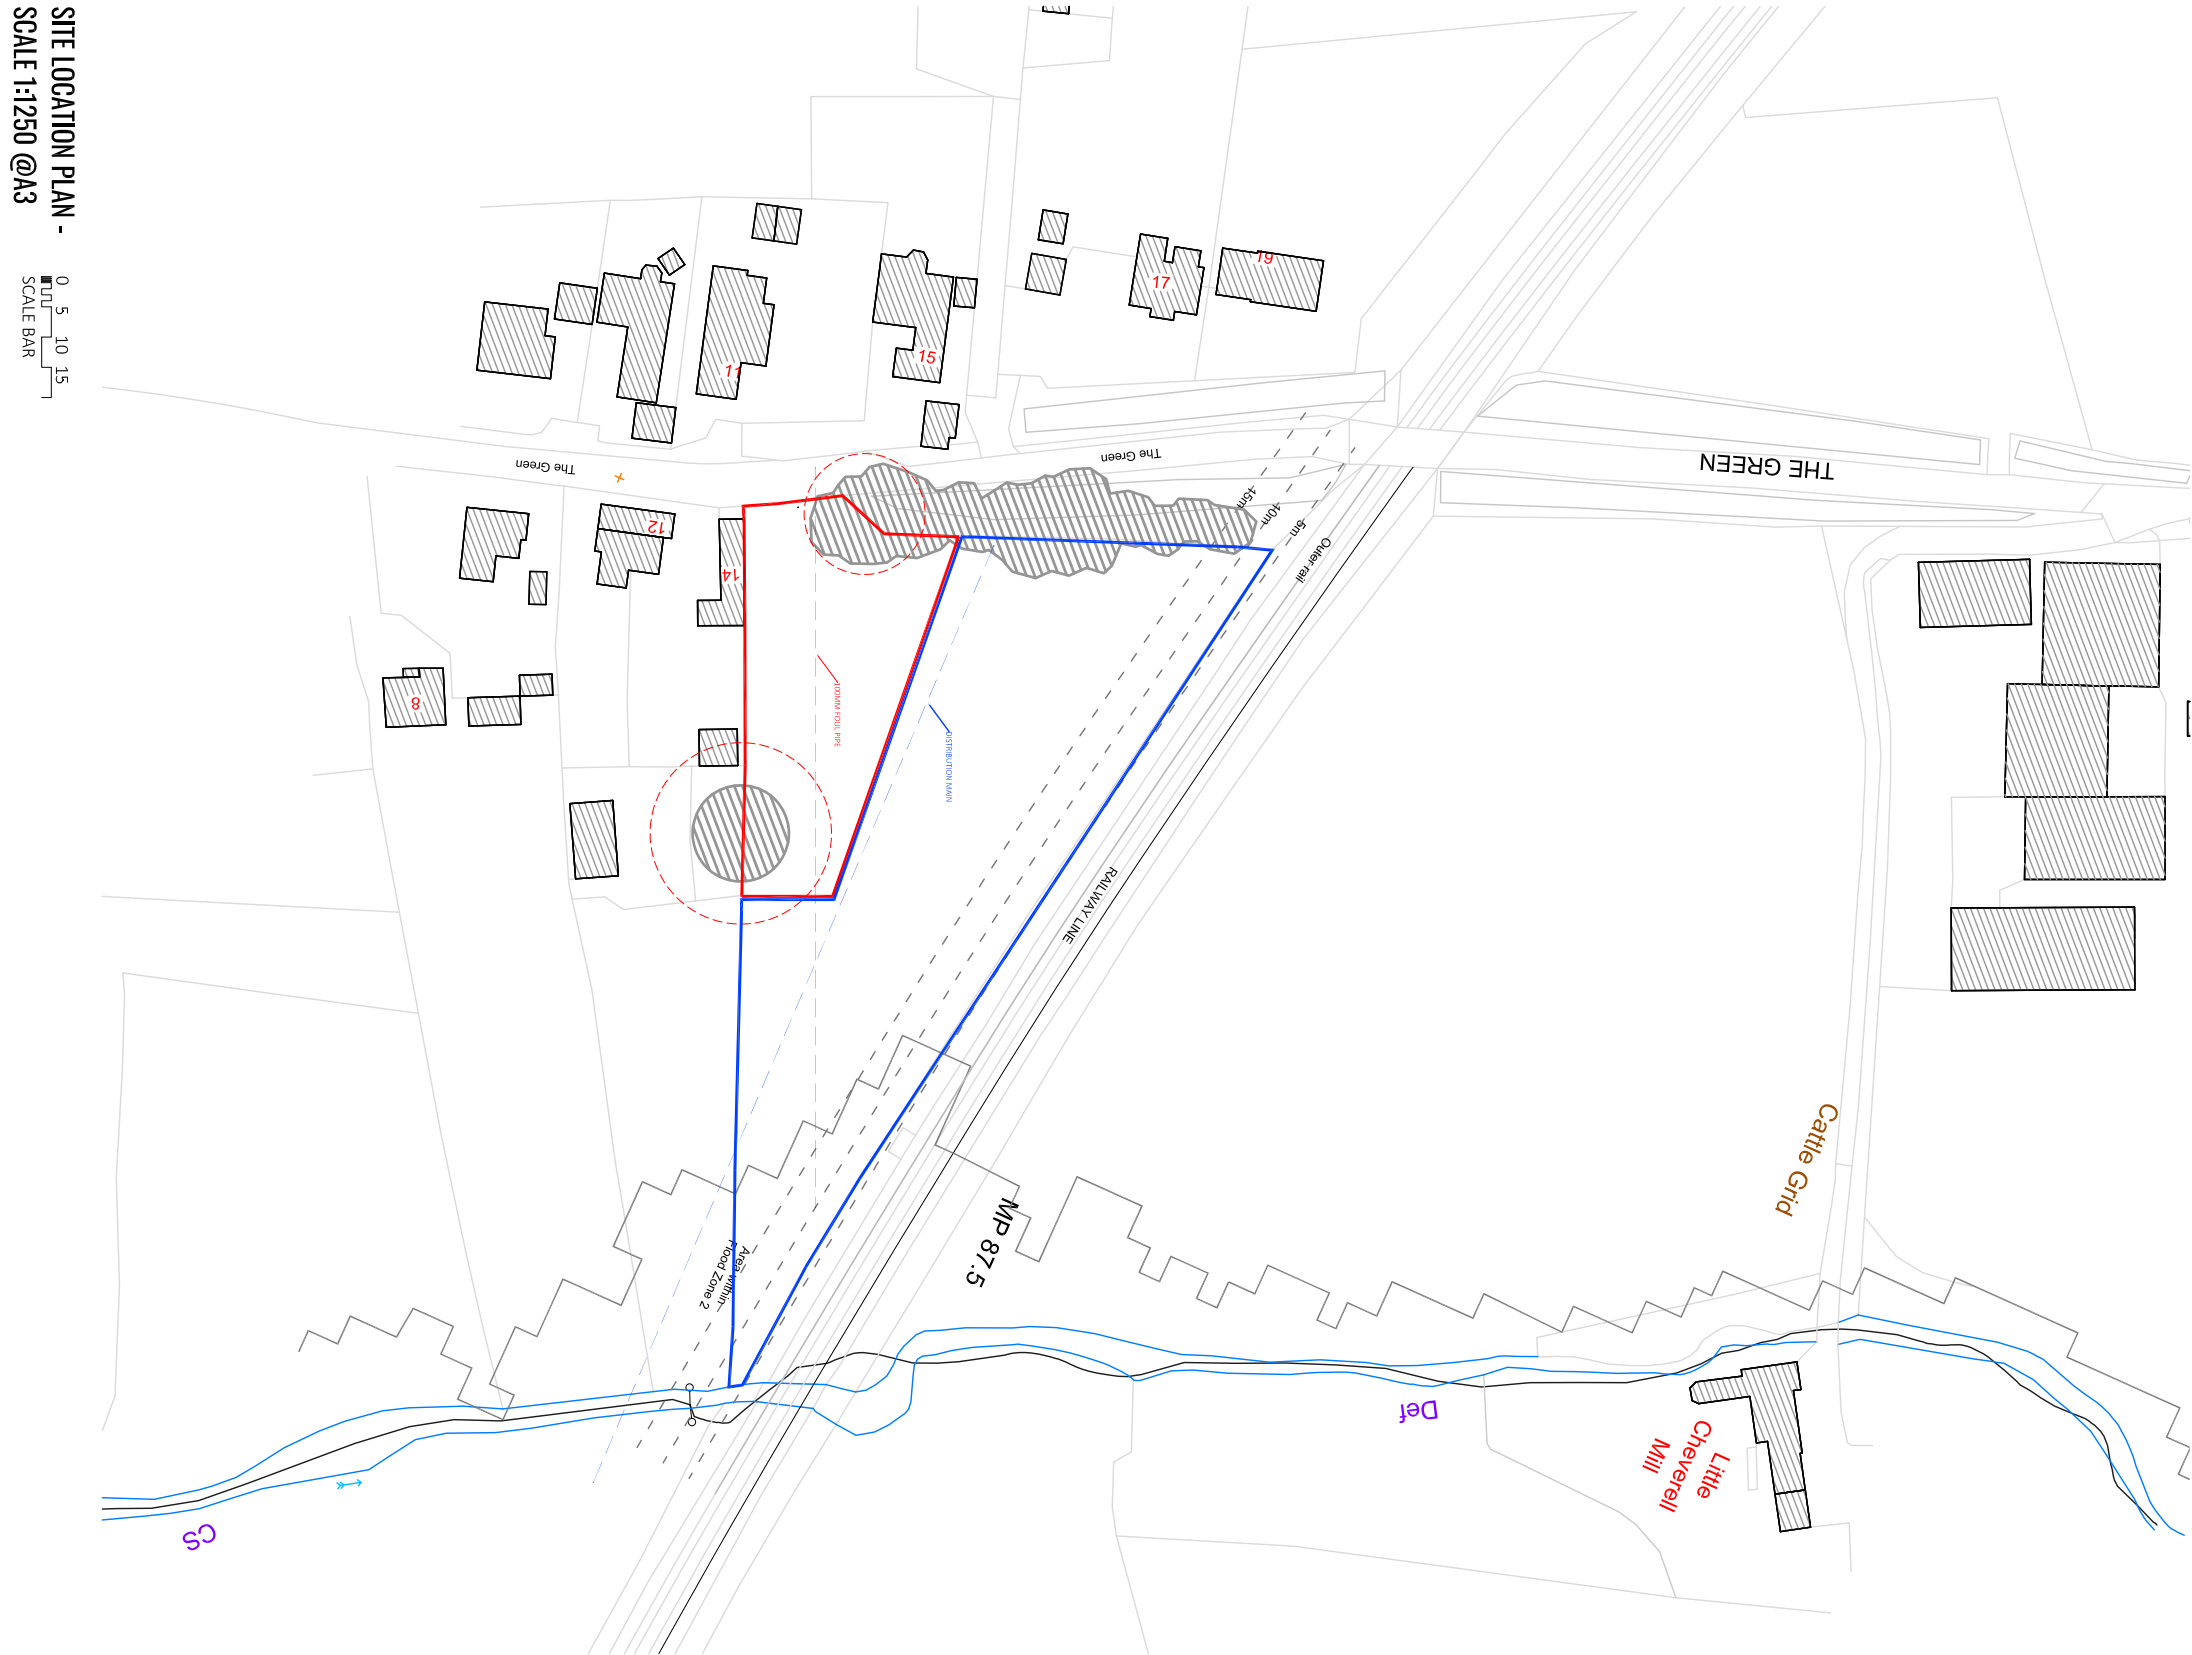


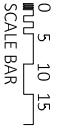

PROJECT	
LAND AT THE GREEN, GREAT CHEVERELL, SN10 5XN	
TITLE	
EXISTING SITE LOCATION PLAN	
DRAWING NUMBER	
PS-GC-001	
REVISION	
REV	DATE
DESCRIPTION	
ISSUE REGISTER	
REV	DATE
DESCRIPTION	
SCALE	
SEE DRAWING	DATE
24.04.2024	

The contractor will be held responsible for the accuracy of the setting out and checking of all dimensions on drawings and on site. Do not scaled from drawing. Copyright