



EXISTING



SECTION 1:20

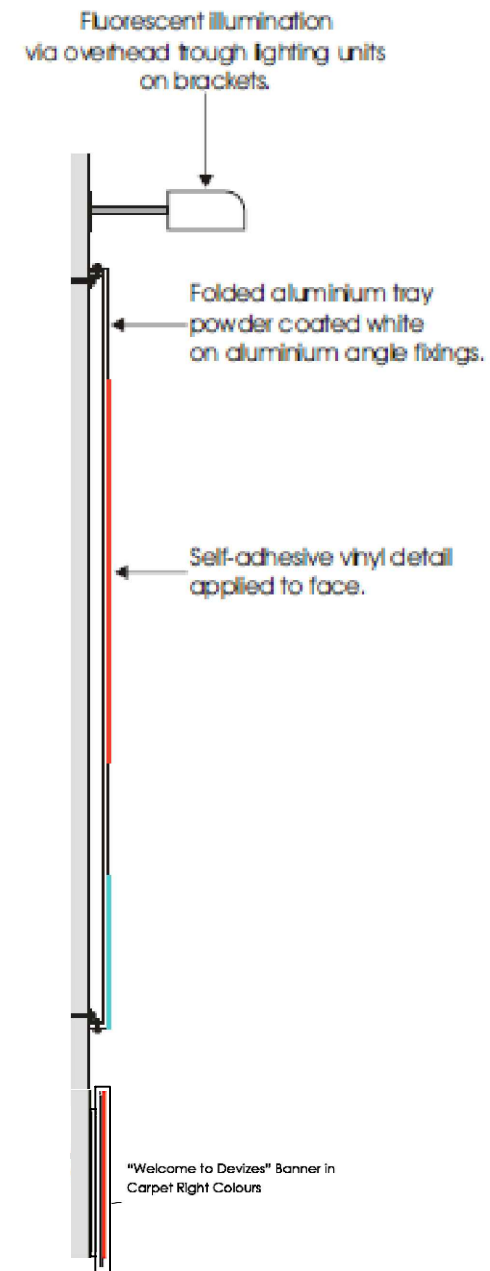

NEW PARK STREET ELEVATION

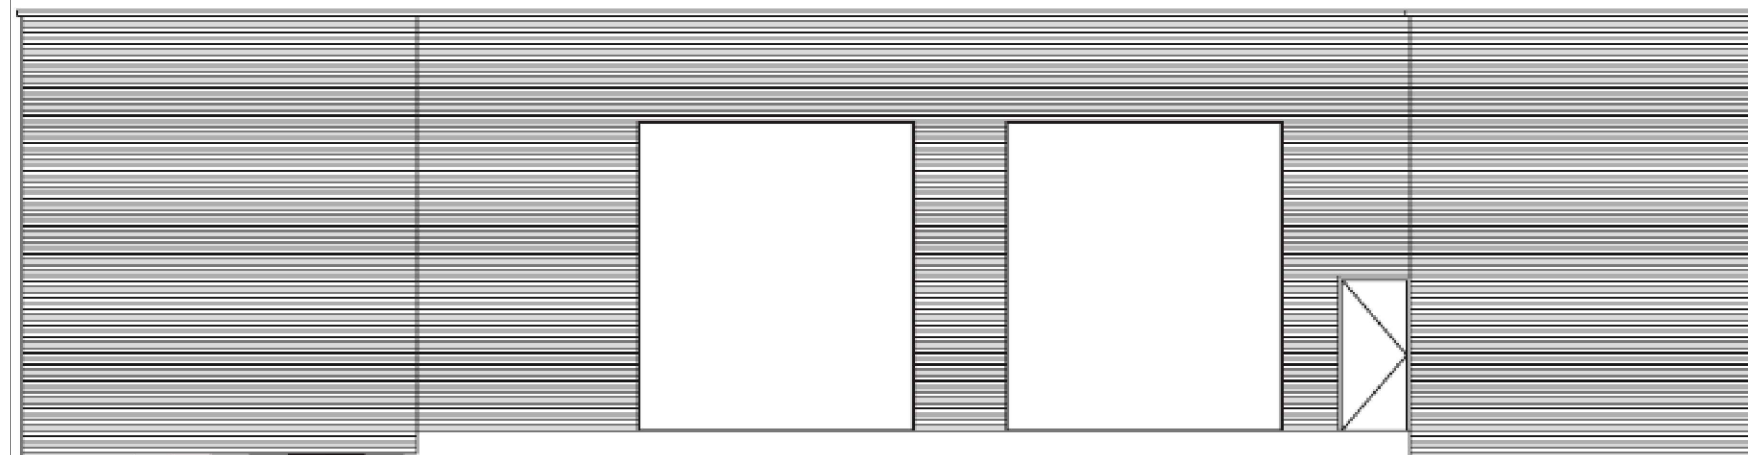

WHARF STREET ELEVATION



1:100 – A3