


Planning

CLIENT
Mr & Mrs Slade

ADDRESS
5 Mead Villas
Box
SN13 8NJ

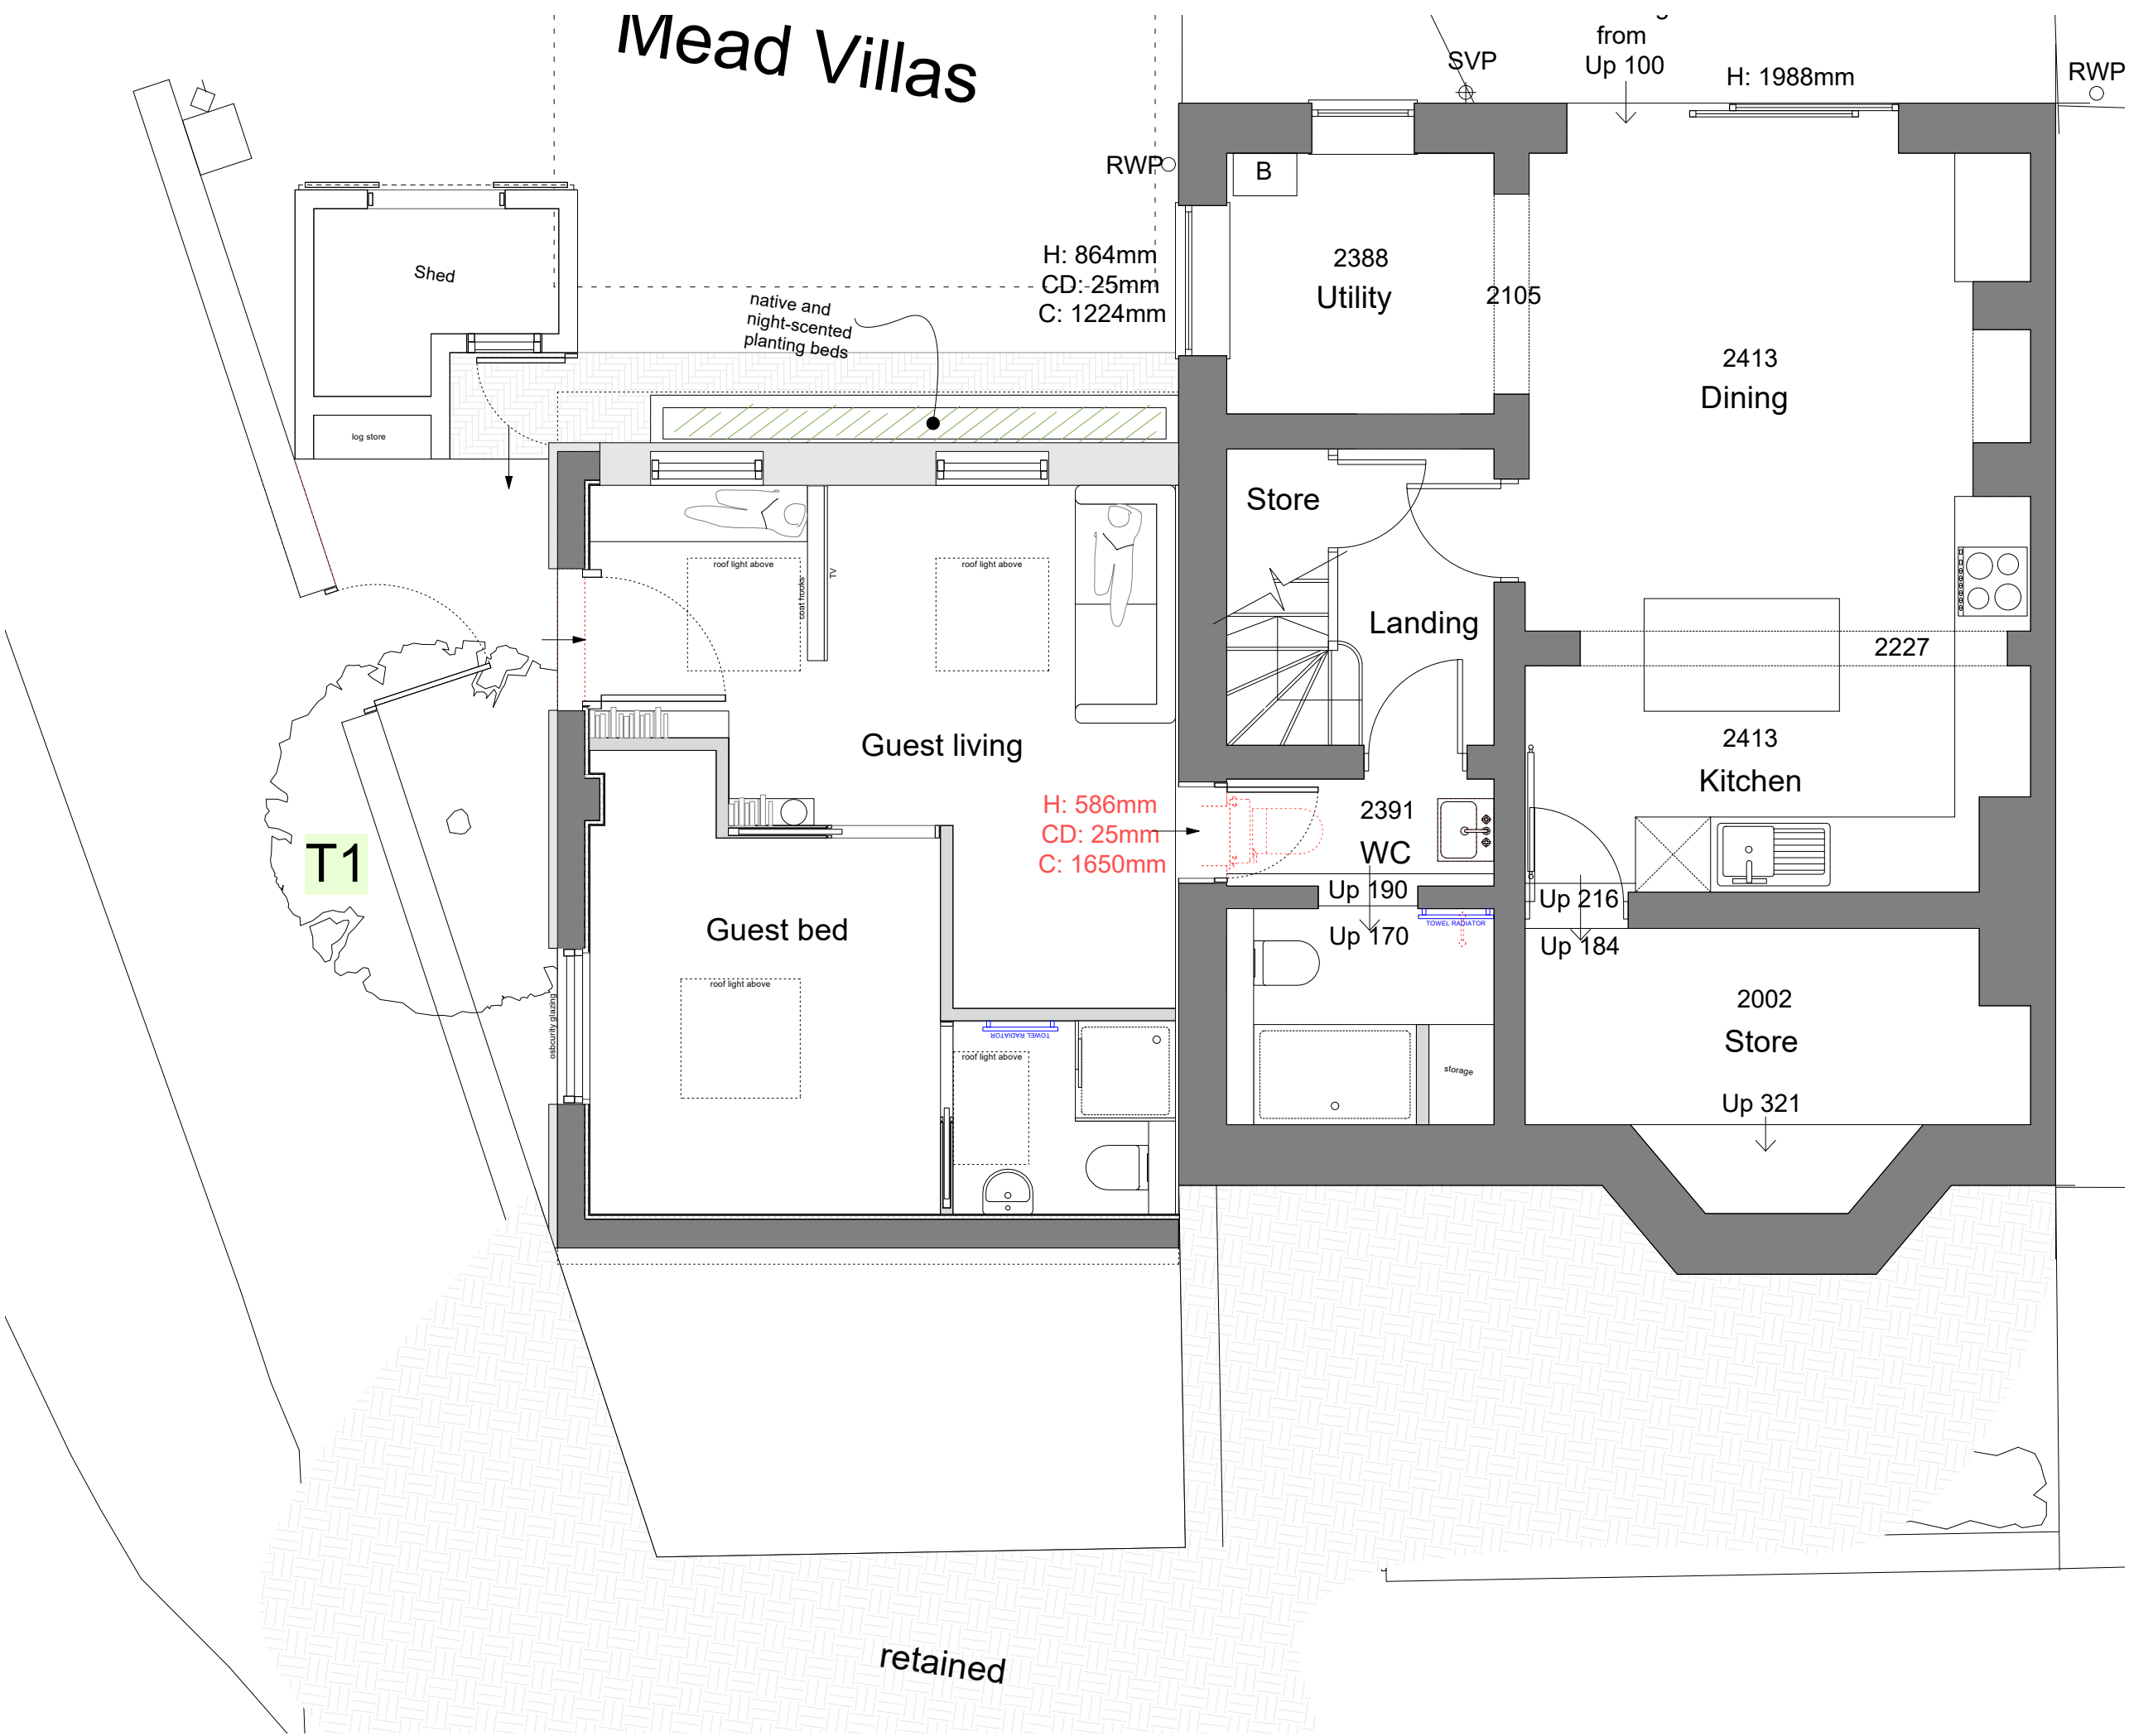

B	IM	16/02/2026	text modified
A	IM	07/02/2026	cladding shown in plan on side elevation wall
REV.	BY	DATE	NOTES
0 1 2 M			

PR lower ground floor plan

PROJECT	STAGE	DRAWING	REV	DRAWN
12	- 3	- 12	B	IM
SCALE	SIZE	CREATION		
1:50	@A3 L	NOV 2025		

These drawings are only to be used for planning purposes and are not to be built from.

THIS DRAWING IS COPYRIGHT © OF Ibrahim Mnymseh

REPRODUCTION IS ONLY TO TAKE PLACE WITH PRIOR WRITTEN AUTHORITY

ALL DIMENSIONS TO BE CONFIRMED ON SITE BEFORE ANY WORK COMMENCES

ANY DISCREPANCIES FOUND IN DRAWINGS OR OTHER DOCUMENTATION MUST BE BROUGHT TO THE ATTENTION BEFORE PROCEEDING