


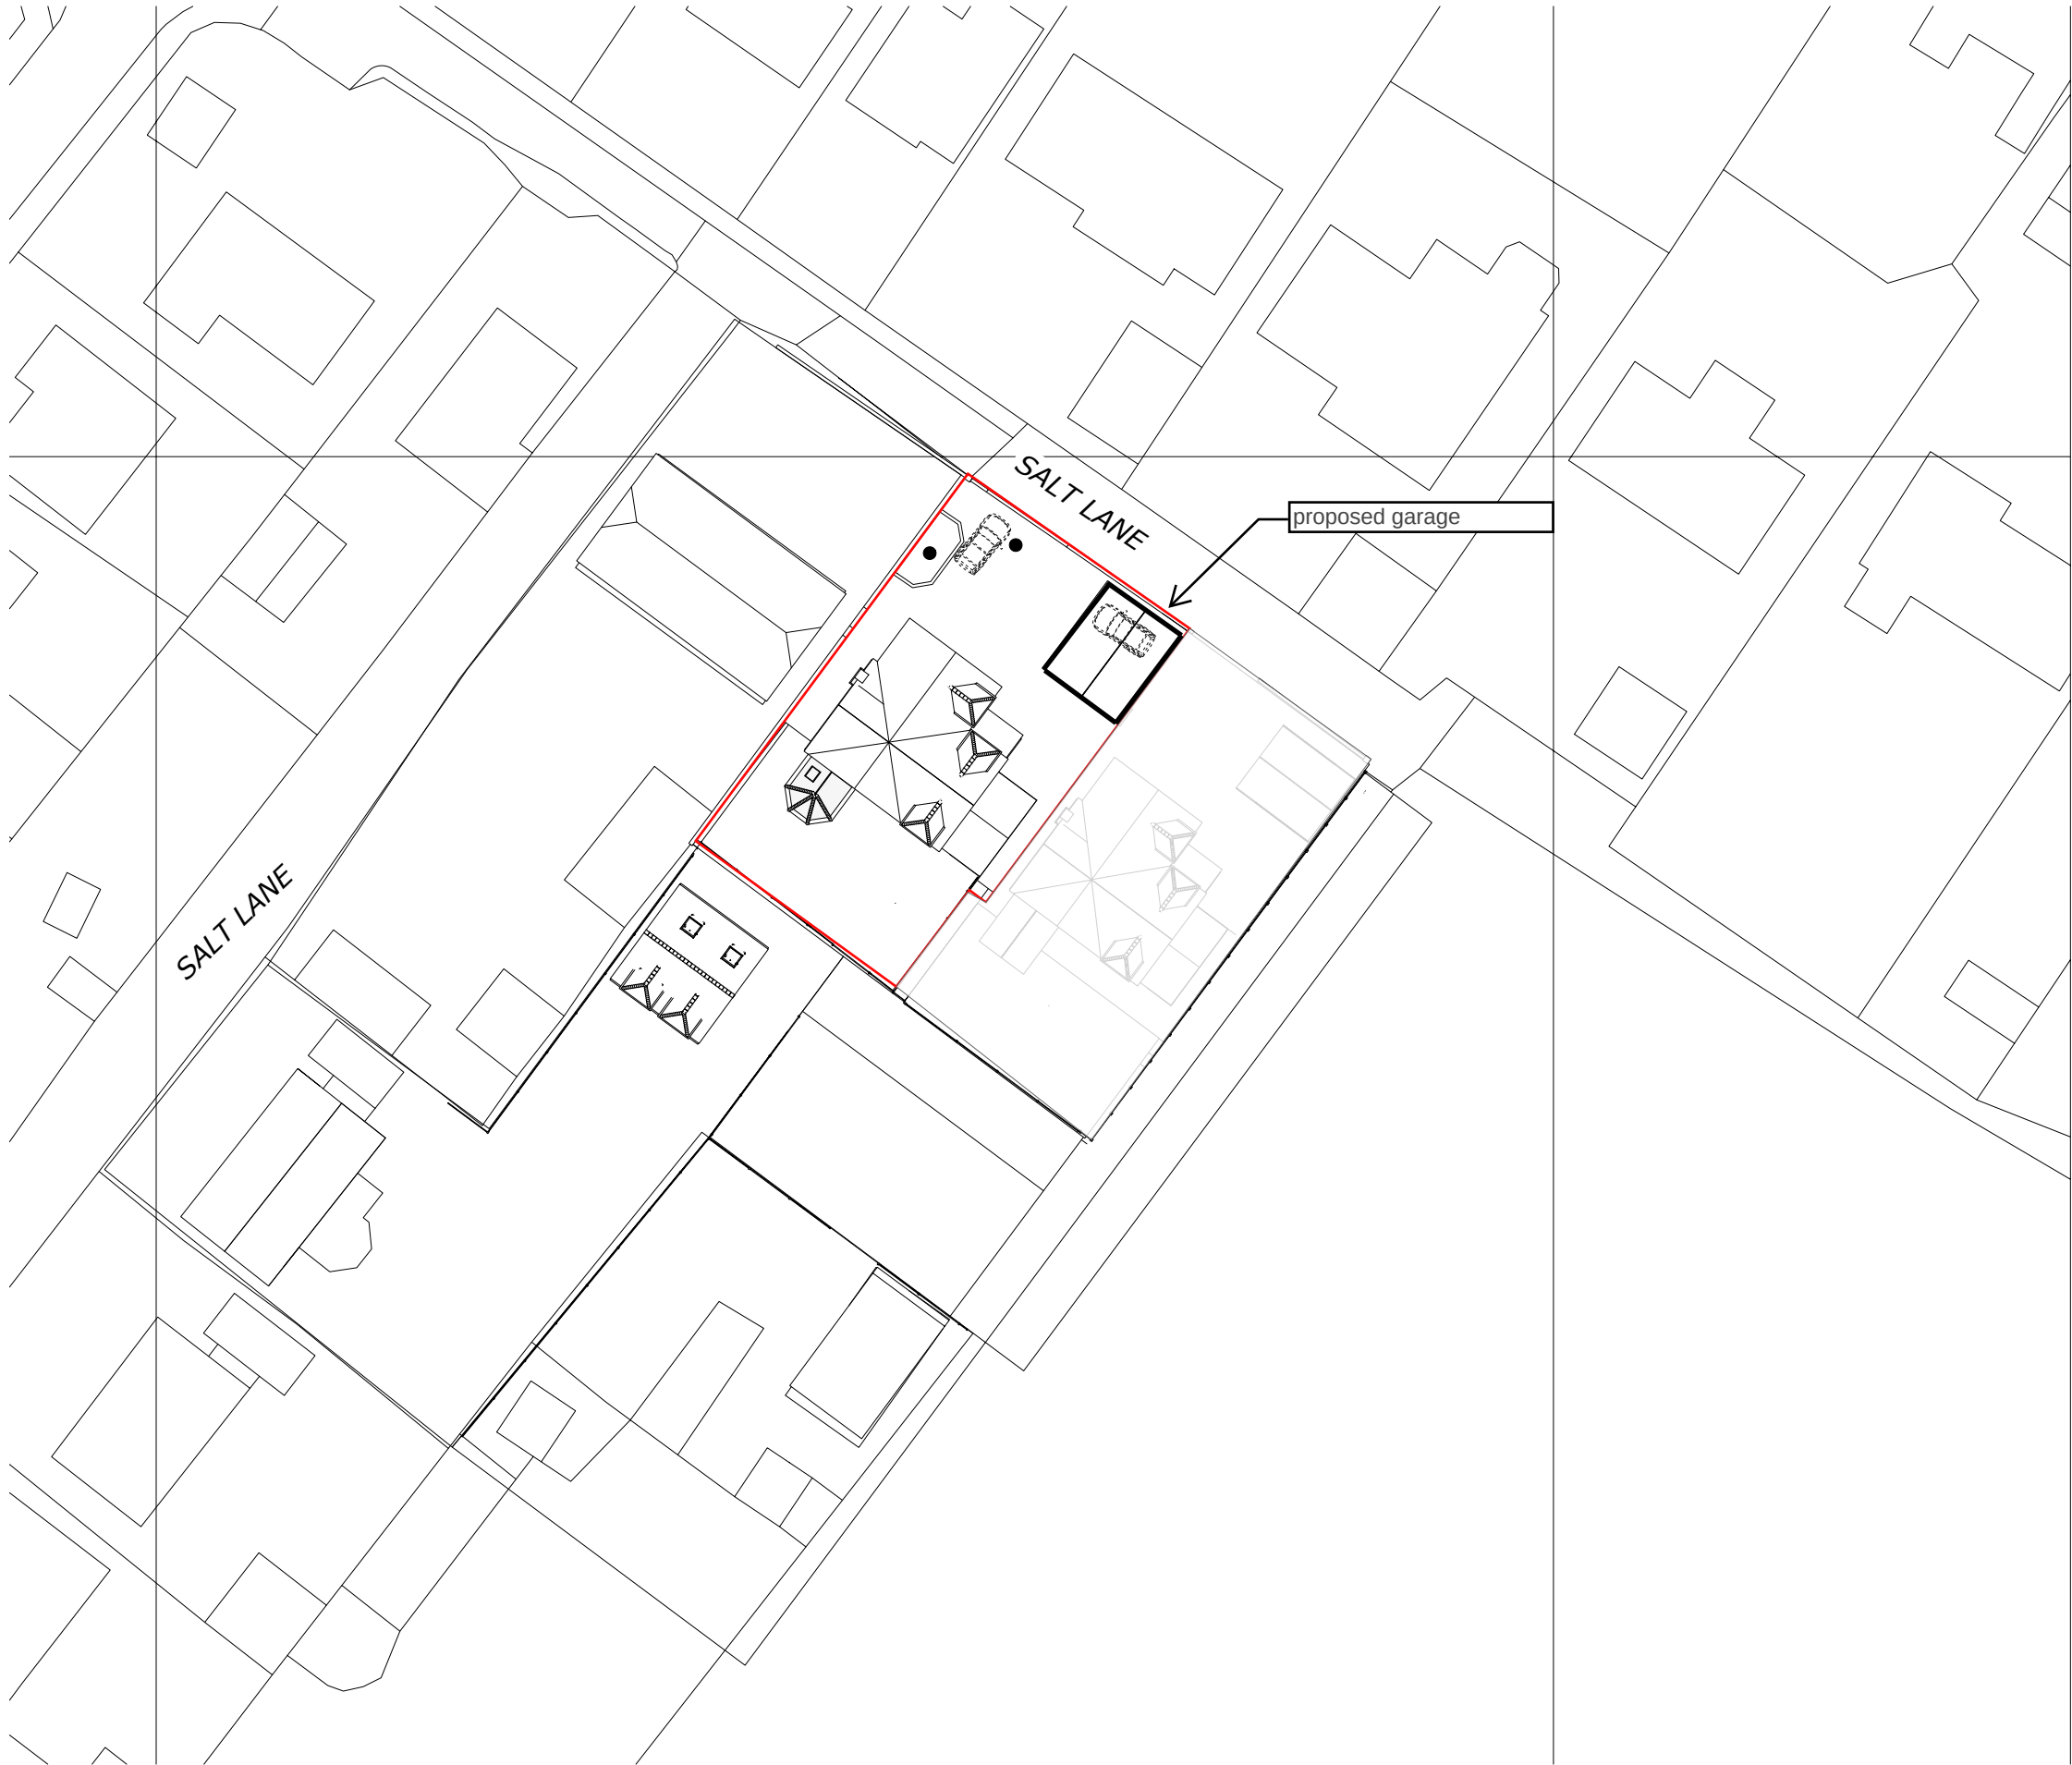

BLOCK PLAN 1:500



Client Mr MRS C BAKER ROSEWOOD, SALT LANE WINTERBOURNE GUNNER SP4 6LW
Project PROPOSED NEW GARAGE
Drawing Title BLOCK PLAN
Drawing Detail Scale @ A3 - 1:100 Drawing No CB-BP-01-26 Drawn by GG
Date 13/02/2026