


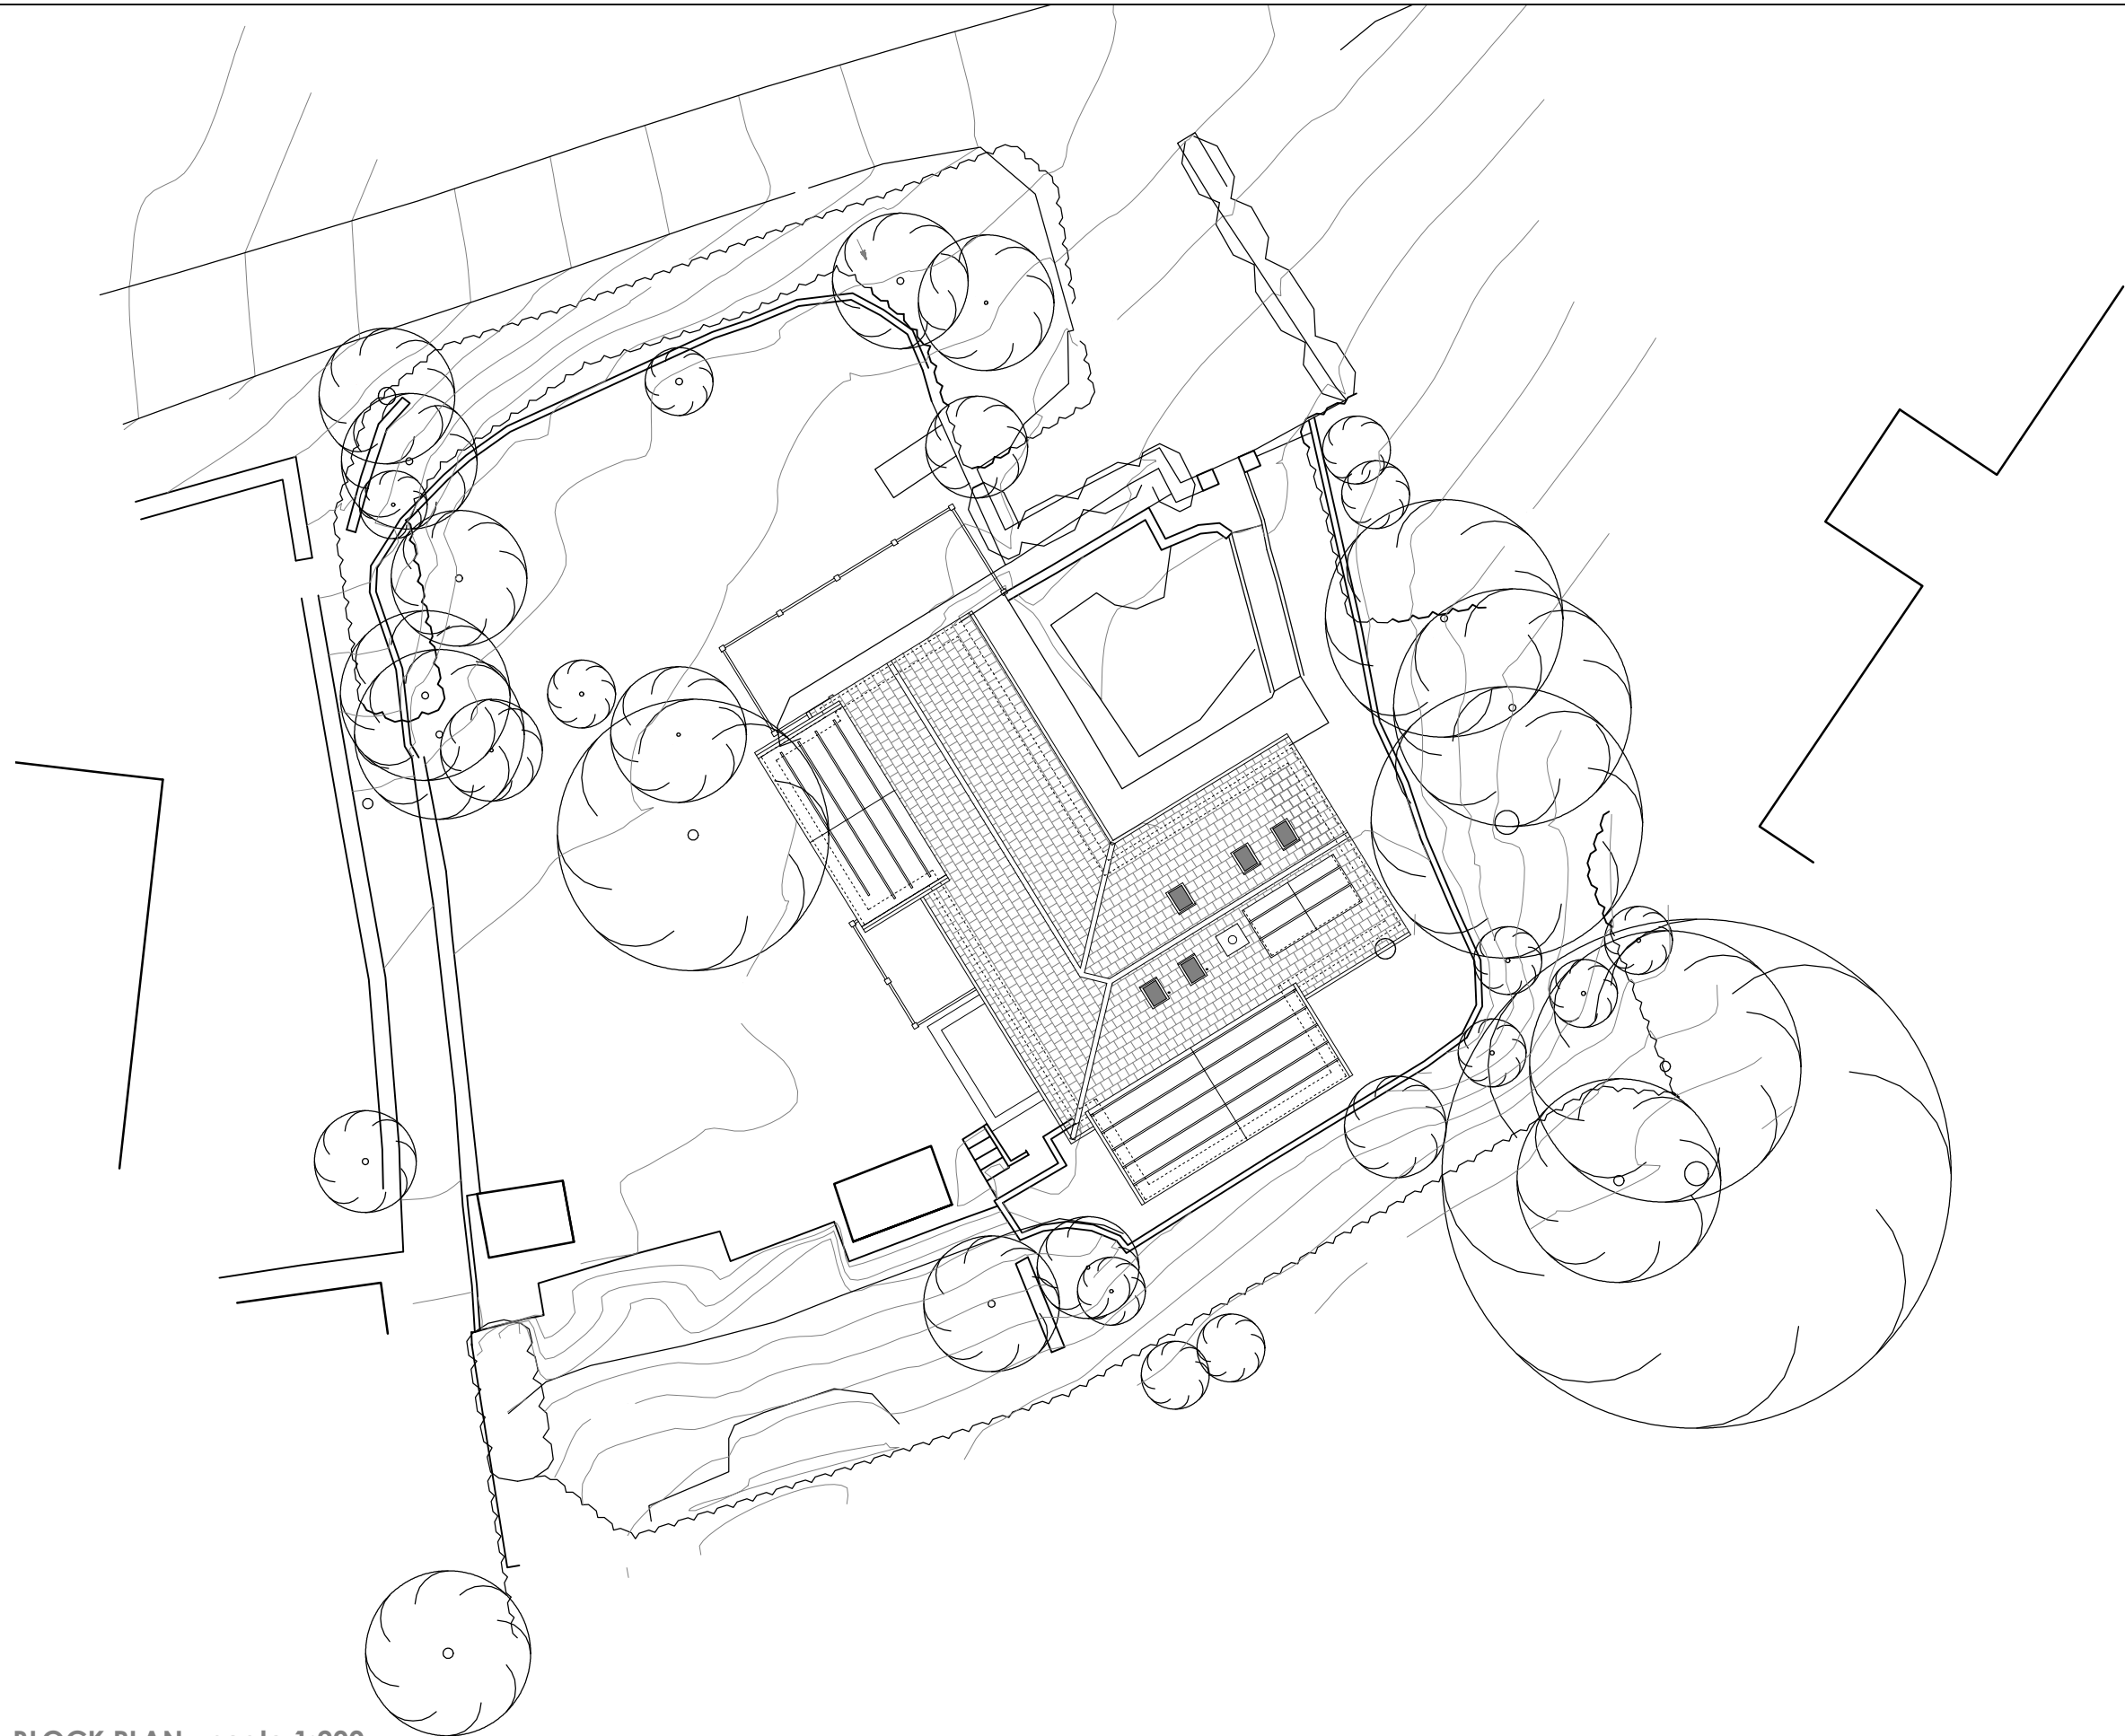

BLOCK PLAN - scale 1:200

Existing Drawings - Hornbeams, Lower Kingsdown Road

1:200

0

1.0

2.0

3.0

4.0

5.0

ISSUED FOR PLANNING

CLIENT	Mr & Mrs Davey
PROJECT	Hornbeams, Lower Kingsdown Road
DRWG TITLE	Existing Block Plan
DRWG NO	A17 23 12 S102
DRAWN	NB
SCALE	1:200 @ A3
DATE	08.02.26
CHK'D	NB

atelier 17 ltd

Atelier 17 Ltd, 28 Southleigh, Bradford On Avon, BA15 2EQ
nigel.a.w.bedford@gmail.com VV www.atelier17.co.uk T (01225) 862900

This drawing is copyright. Only figured dimensions to be used.
Contractors to check all dimensions before proceeding

DO NOT SCALE