


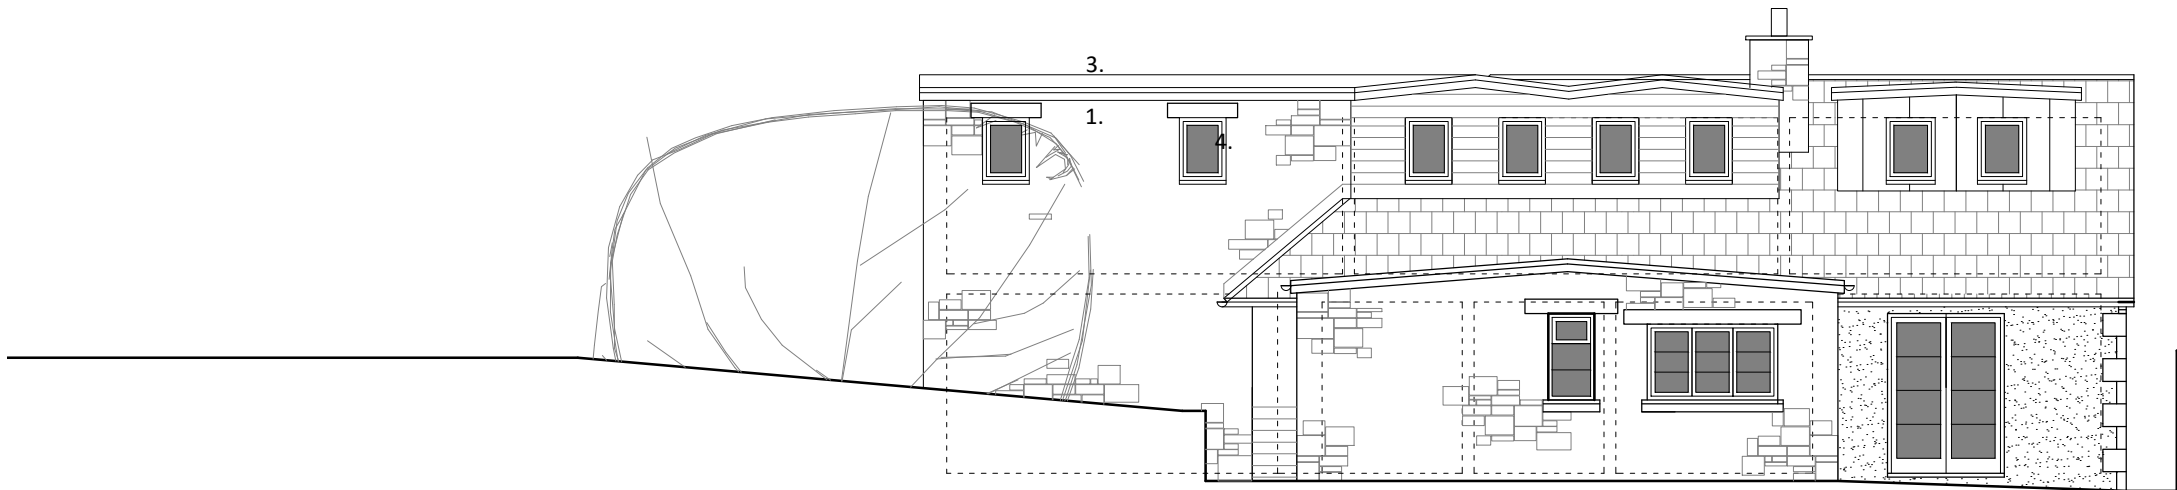


FRONT (North West) ELEVATION - scale 1:100



REAR (South East) ELEVATION - scale 1:100

- MATERIAL SHCHEDULE
- WALLS:
- 1. Rubble Stone to match existing
 - 2. Untreated vertical timber cladding
- ROOF:
- 3. Lead effect to match existing
- WINDOWS & DOORS
- 4. Aluminium frames - Heritage 47 system or similar (black)
- EXTENDED BALCONY
- 5. Oak to match existing

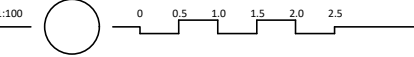

ISSUED FOR PLANNING

CLIENT	Mr & Mrs Davey
PROJECT	Hornbeams, Lower Kingsdown Road
DRWG TITLE	Proposed Elevations Sheet 01
DRWG NO	A17 23 12 P104 Rev A
DRAWN	NB
SCALE	1:100 @ A3
DATE	08.02.26
CHK'D	NB

atelier 17 ltd

Atelier 17 Ltd, 28 Southleigh, Bradford On Avon, BA15 2EQ
nigel.a.w.bedford@gmail.com www.atelier17.co.uk T: (01225) 862900

This drawing is copyright. Only figured dimensions to be used.
Contractors to check all dimensions before proceeding

DO NOT SCALE