



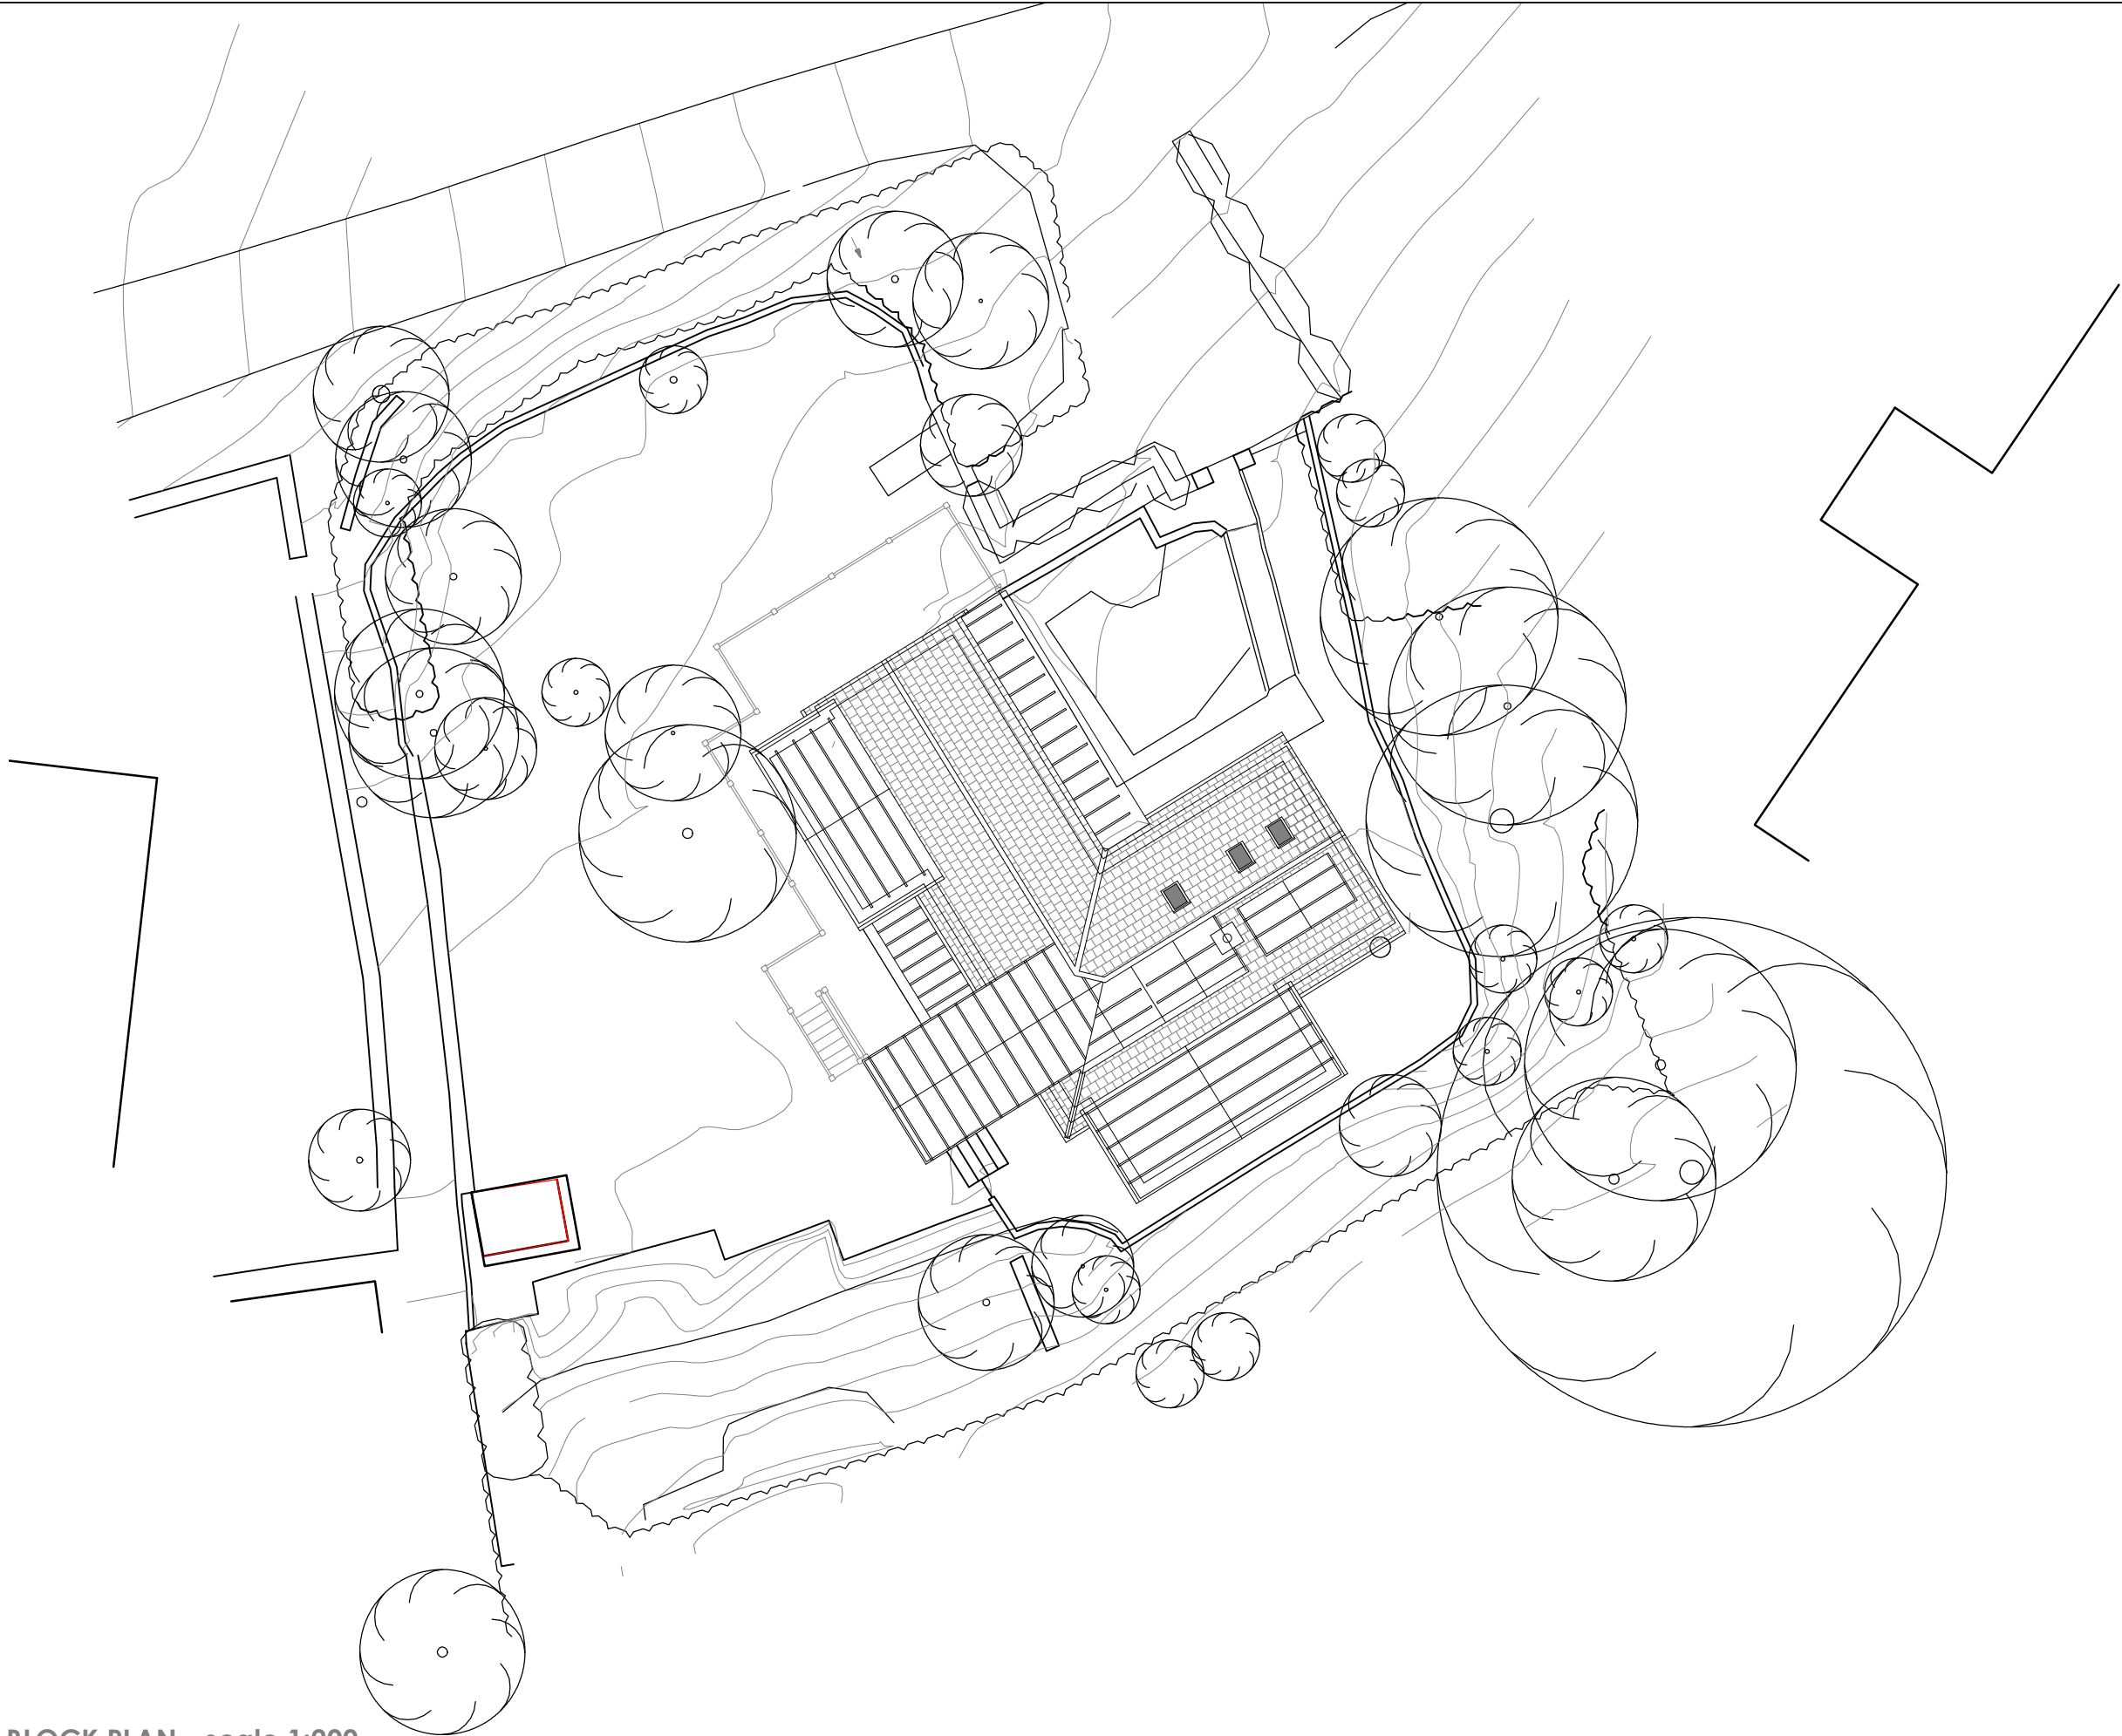


BLOCK PLAN - scale 1:200


ORIGINAL

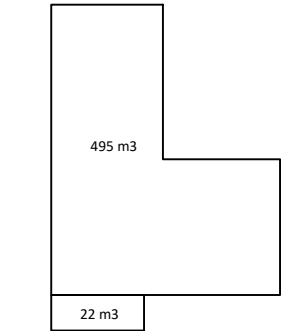

EXISTING

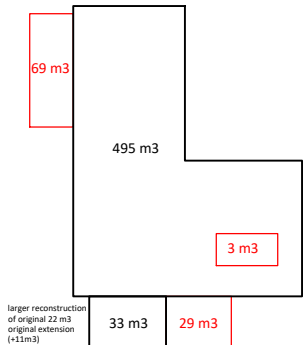

PROPOSED

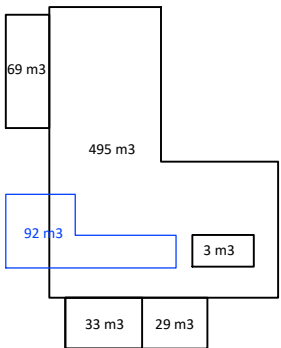

VOLUMETRIC ASSESSMENT

|                                          |                   |
|------------------------------------------|-------------------|
| Total Original Volume                    | 517m <sup>3</sup> |
| Total Existing Extensions                | 112m <sup>3</sup> |
| Total Proposed New Extensions            | 92m <sup>3</sup>  |
| Gross Volume increase over Original      | 204m <sup>3</sup> |
| Percentage Volume increase over Original | 39.5%             |

1:200

0

1.0

2.0

3.0

4.0

5.0

ISSUED FOR PLANNING

CLIENT

Mr & Mrs Davey

PROJECT

Hornbeams, Lower Kingsdown Road

DRWG TITLE

Proposed Block Plan

DRWG NO

A17 23 12 P101 Rev A

DRAWN

NB

SCALE

1:200 @ A3

DATE

08.02.26

CHK'D

NB

atelier 17 ltd

Atelier 17 Ltd, 28 Southleigh, Bradford On Avon, BA15 2EQ  
nigel.a.w.bedford@gmail.com www.atelier17.co.uk T: (01225) 862900

This drawing is copyright. Only figured dimensions to be used.  
Contractors to check all dimensions before proceeding

DO NOT SCALE