


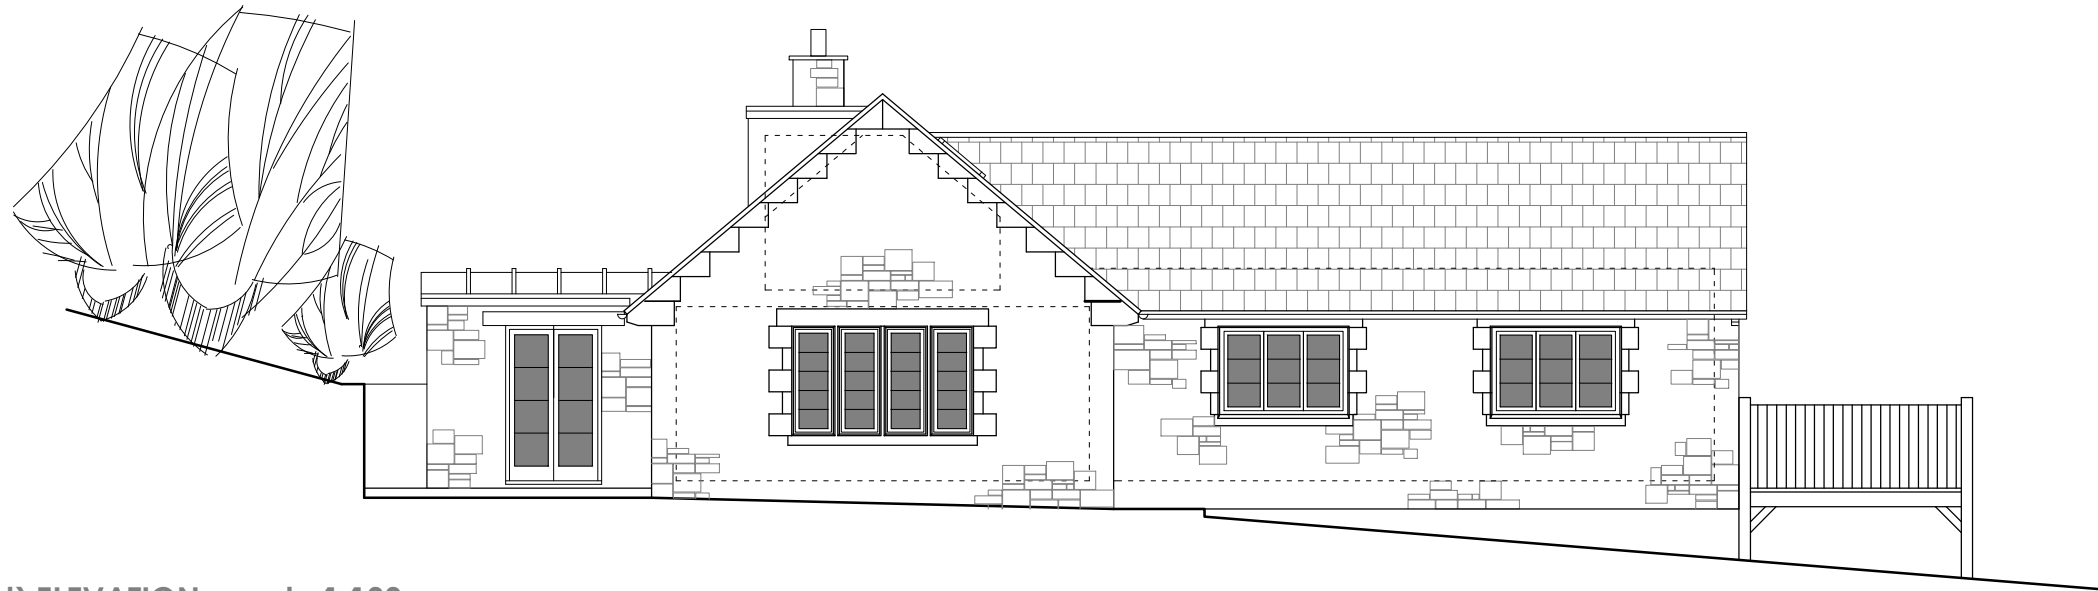

SIDE (South West) ELEVATION - scale 1:100



SIDE (North East) ELEVATION - scale 1:100

Existing Drawings - Hornbeams, Lower Kingsdown Road

1:100

0

0.5

1.0

1.5

2.0

2.5

ISSUED FOR PLANNING

CLIENT

Mr & Mrs Davey

PROJECT

Hornbeams, Lower Kingsdown Road

DRWG TITLE

Existing Elevations Sheet 02

DRWG NO

A17 23 12 S106

DRAWN

NB

SCALE

1:100 @ A3

DATE

08.02.26

CHK'D

NB

atelier 17 ltd

Atelier 17 Ltd, 28 Southleigh, Bradford On Avon, BA15 2EQ

nigel.a.w.bedford@gmail.com VV www.atelier17.co.uk T (01225) 862900

This drawing is copyright. Only figured dimensions to be used.

Contractors to check all dimensions before proceeding

DO NOT SCALE