



A. Street View Analysis (View Facing East)




B. Street View Analysis (View Facing West)



1. Photo of Access through curtilage of Ashley Cottage

2. Photo of Southern Boundary (hedging to be replaced)

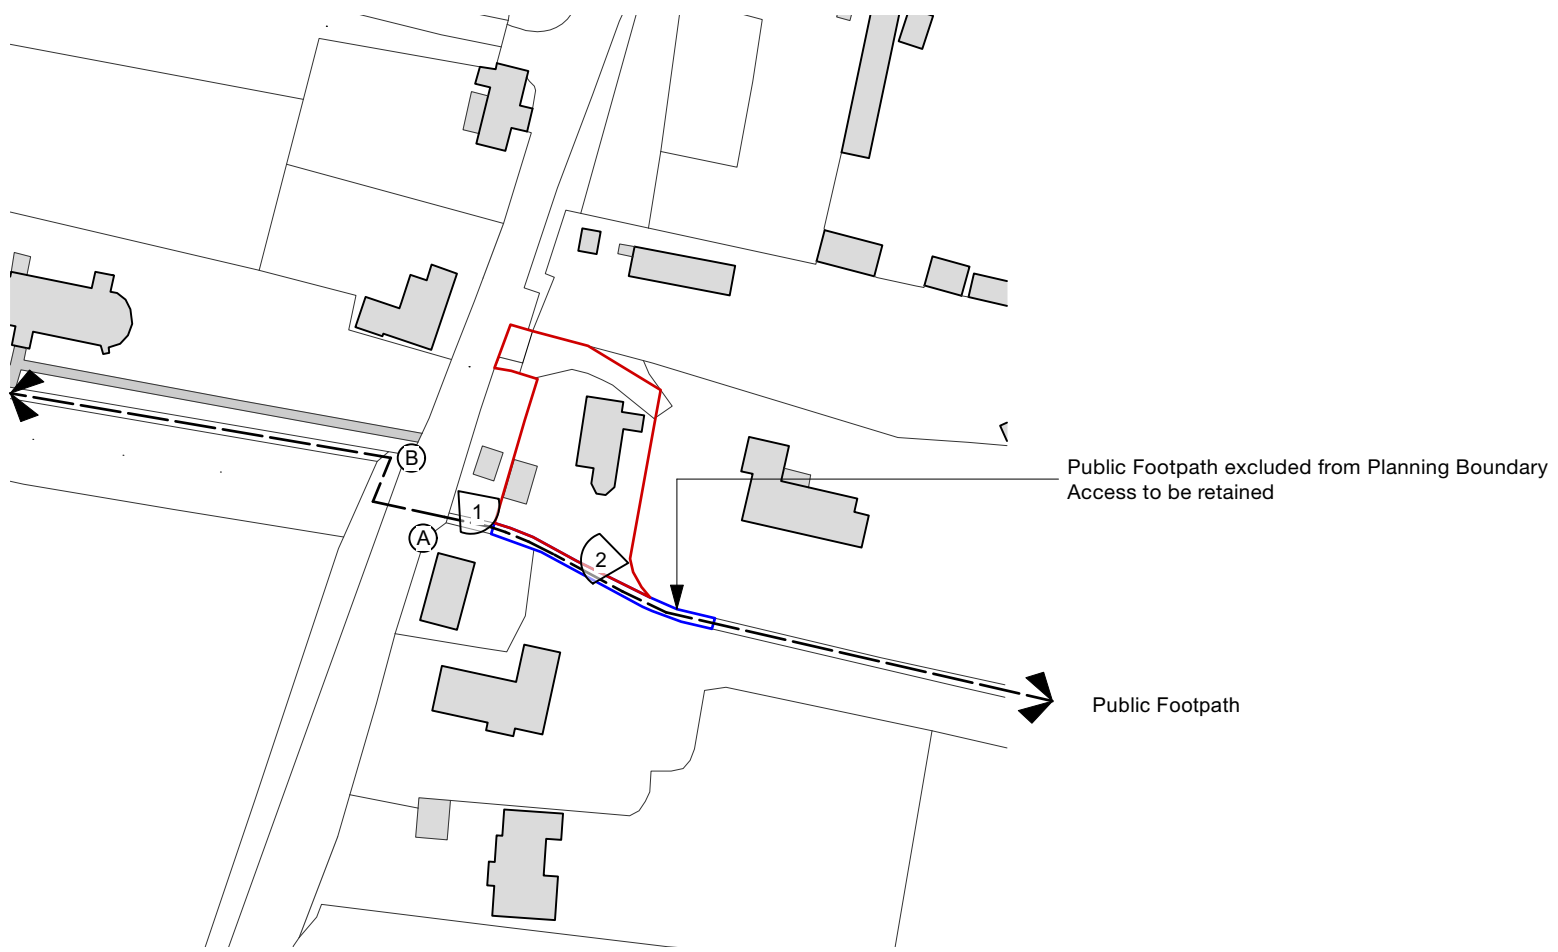

Key Plan