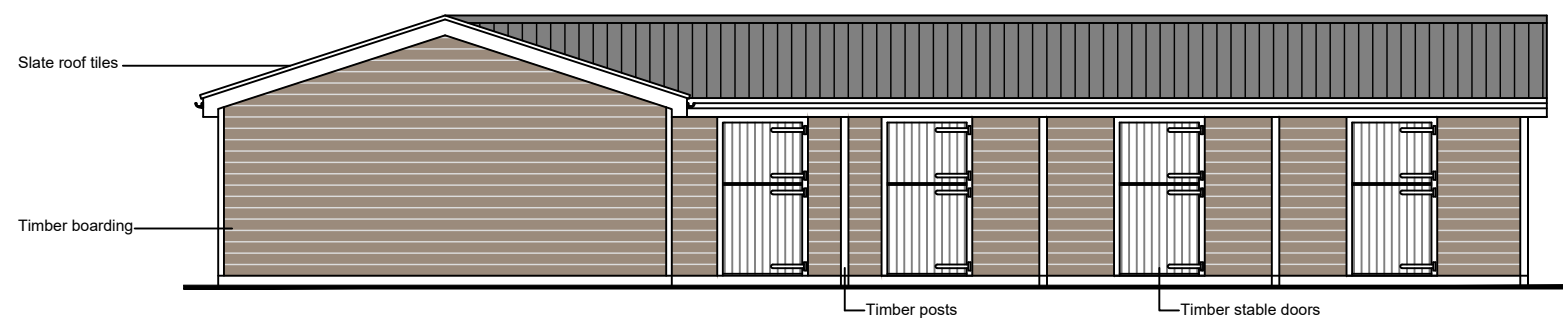
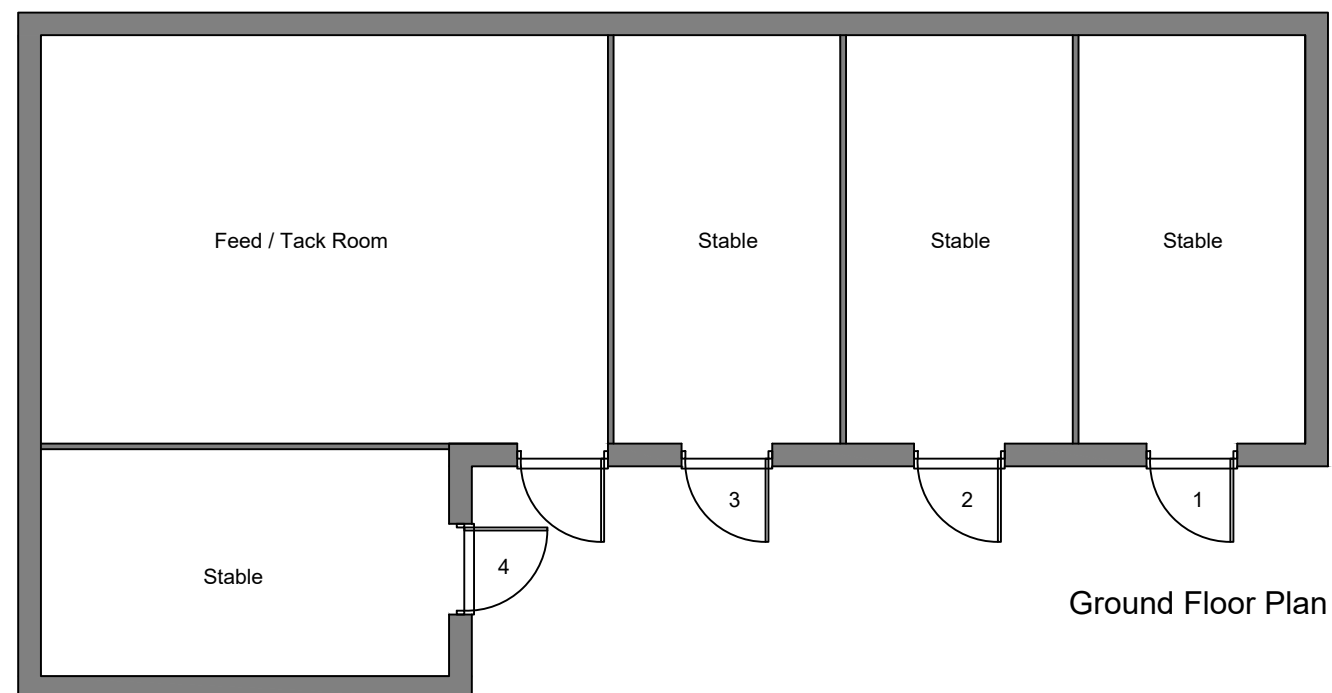


Area:	
Ground Floor	- 107.5m ²
Total	- 107.5 ²

• All drawings are copyright • Report all discrepancies to project administrator • Do not scale drawing for construction purposes • All dimensions to be checked on site	Ian Sullivan Architecture Ltd			
	101 Victoria Road, Swindon, Wiltshire SN1 3BD. Tel/Fax 01793 612663 - E-mail - ian.sullivan@btconnect.com			
Project Title	Bagbury Green Farmhouse Bagbury Lane Restrop, Nr Purton Wiltshire, SN5 4LX			
Drawing Title EXISTING STABLE BLOCK				
Job No	2152		Drawing No	4205
Client	Scale	Drawn	Chkd	Date
-	1: 100 @ A3	OS	ISA	Feb' 2026
-				