




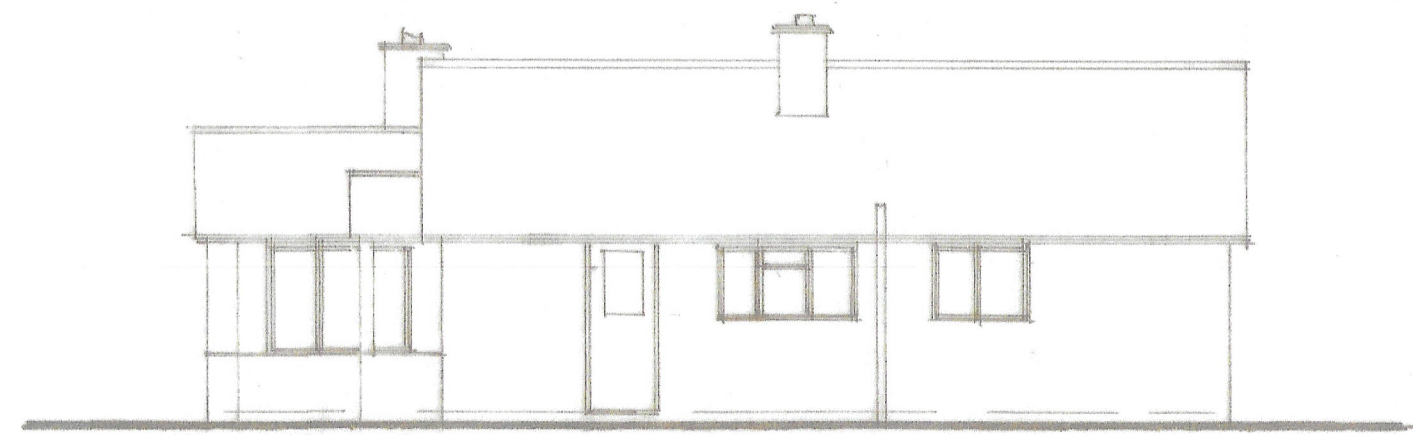


East Elevation

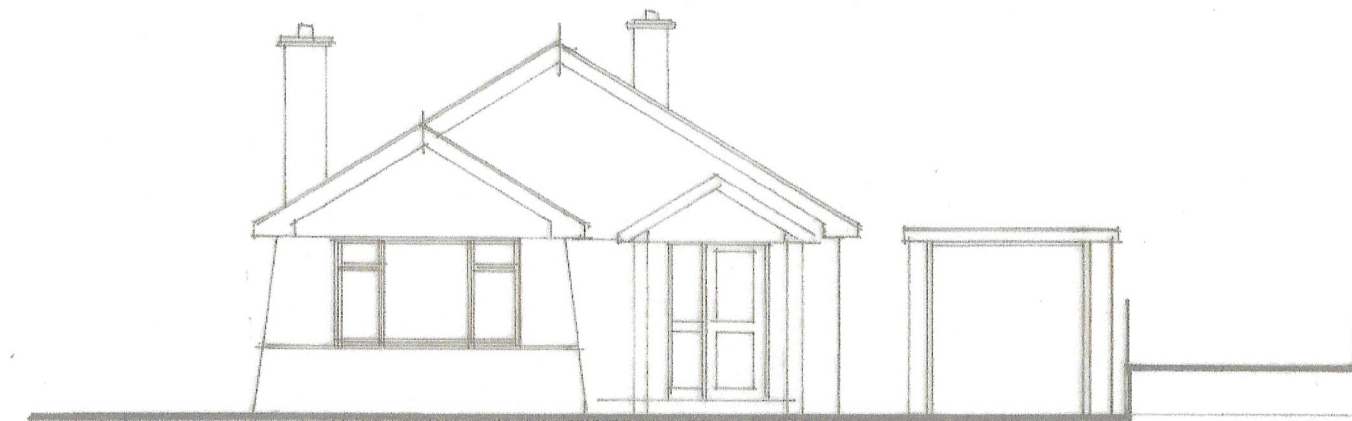


South Elevation

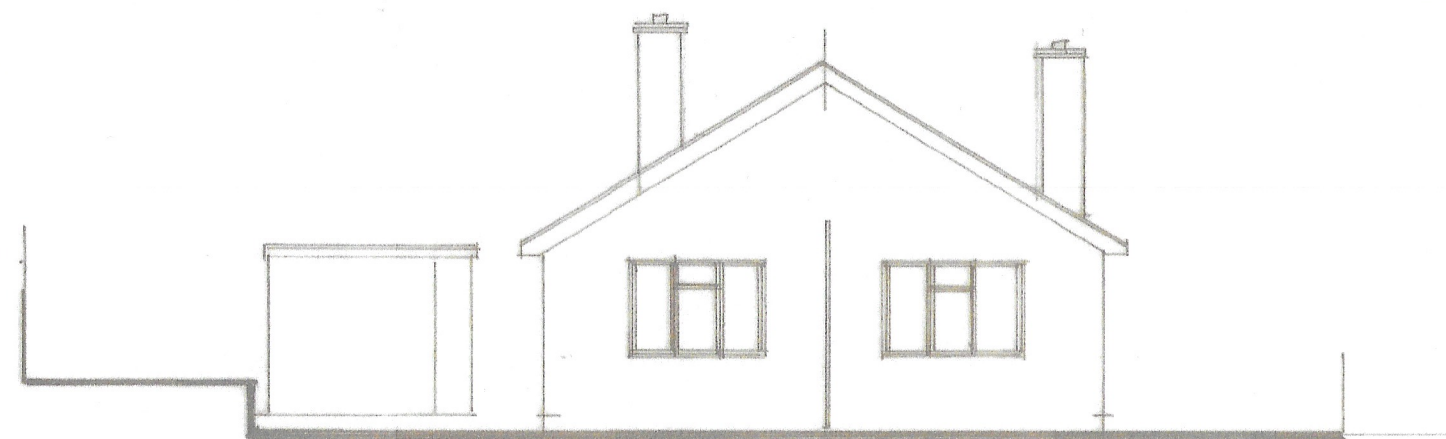


North Elevation

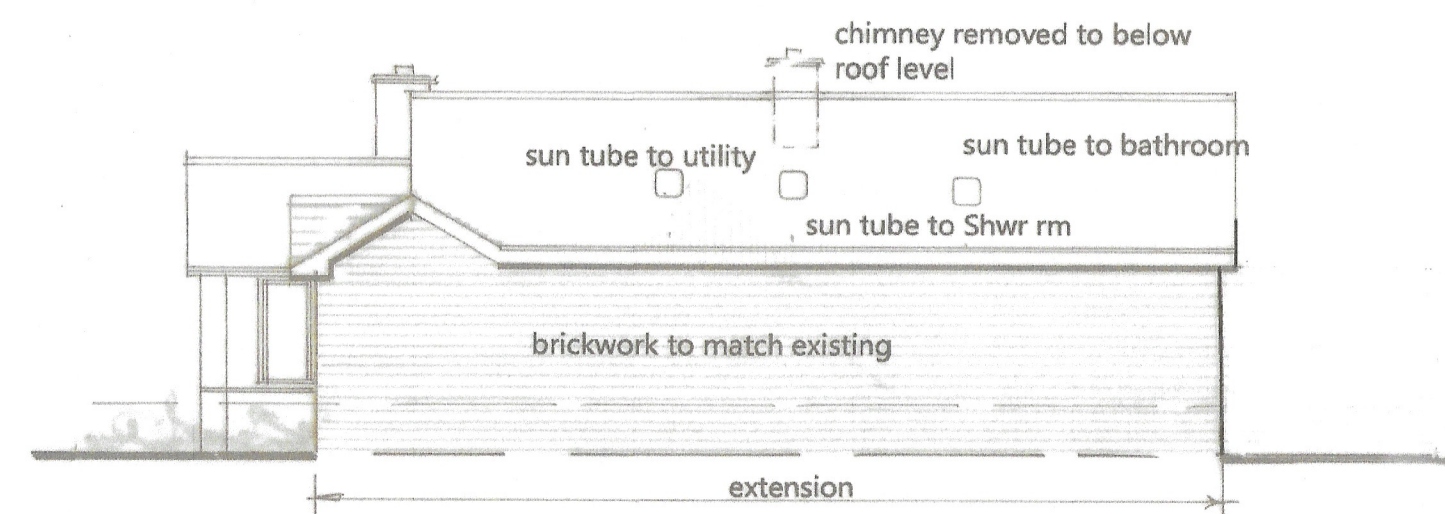


East Elevation D

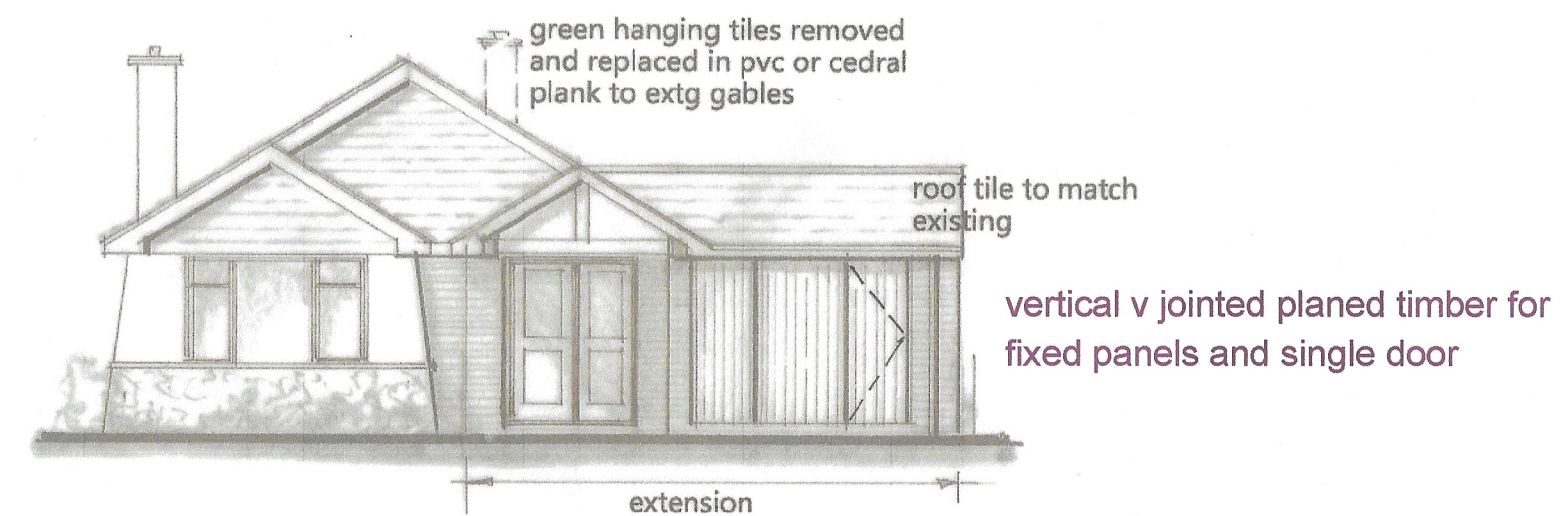

South Elevation D

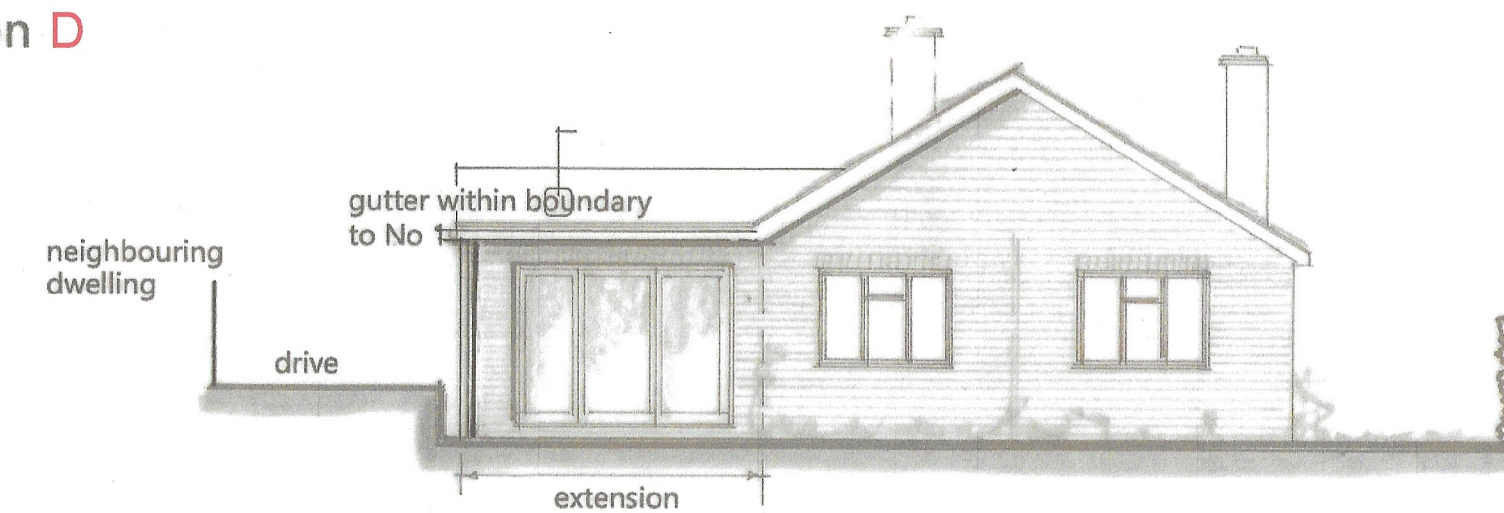

North Elevation D

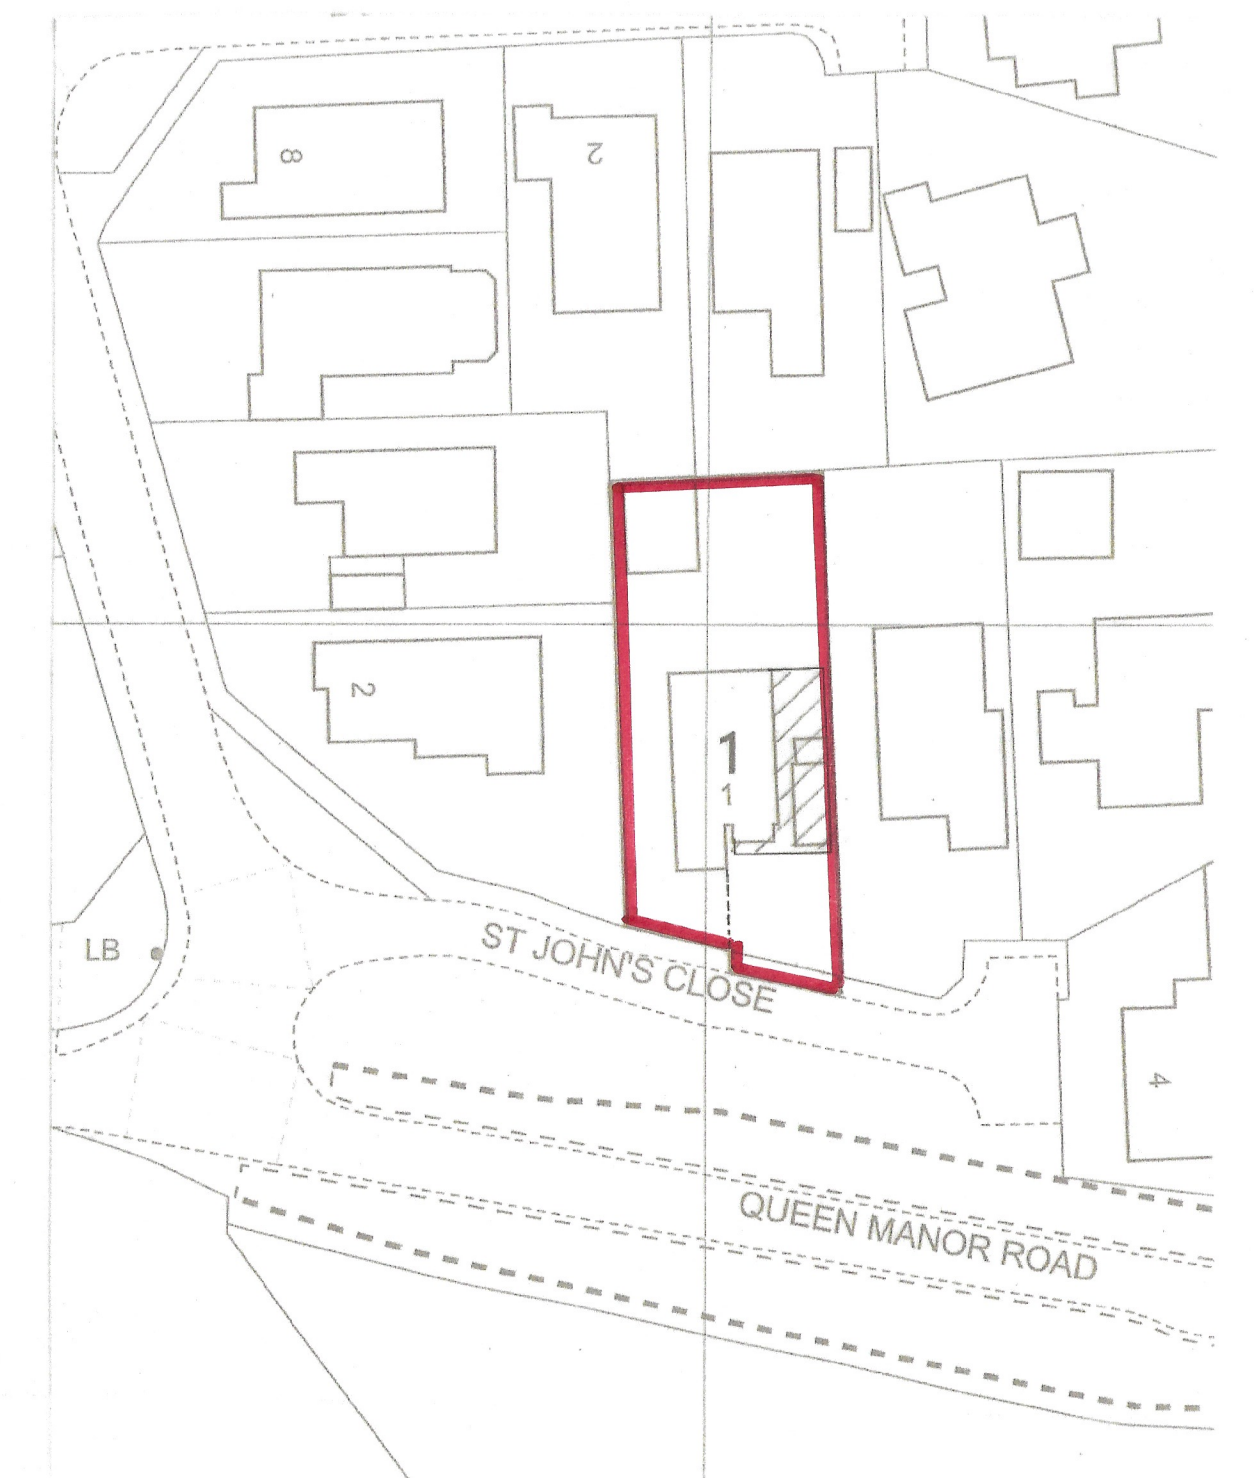


Block Plan

1-500
0 10 20m @A1




Location Plan
Crown Copyright Reserved
Licence No 100007045


1-1250
0 25 50 m @A1

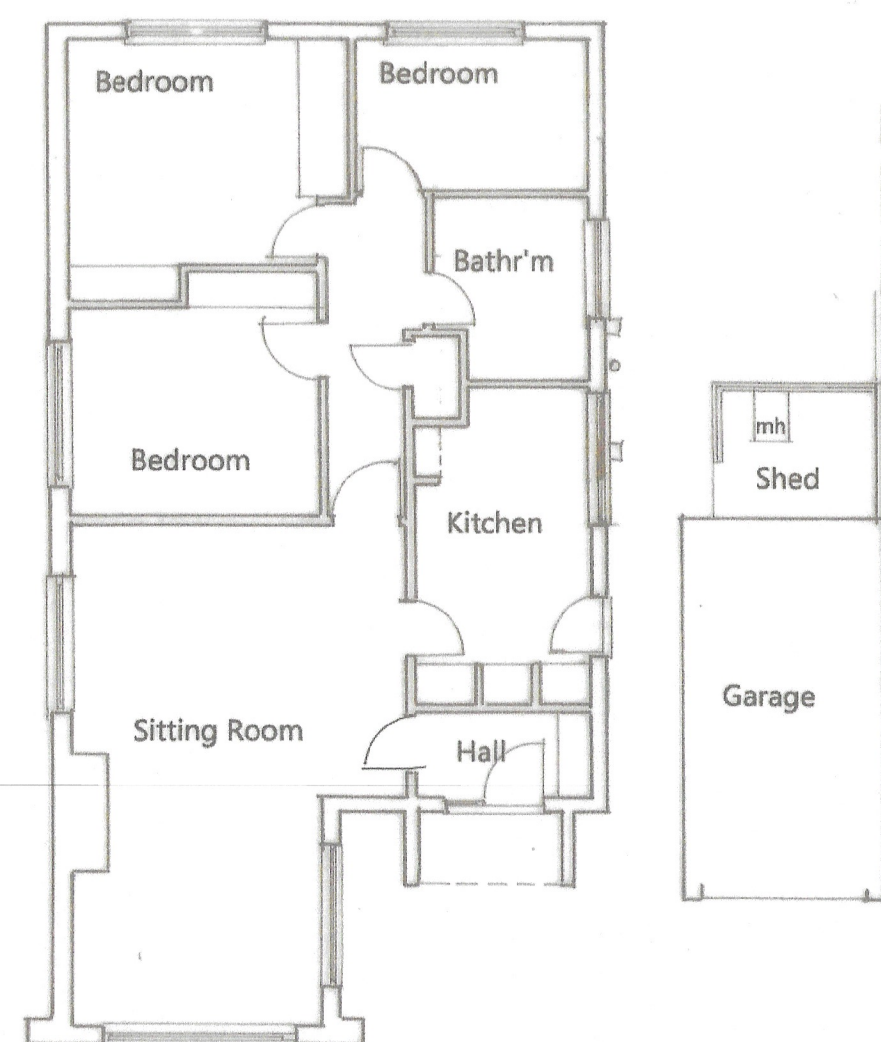

Floor Plan
AS EXISTING D

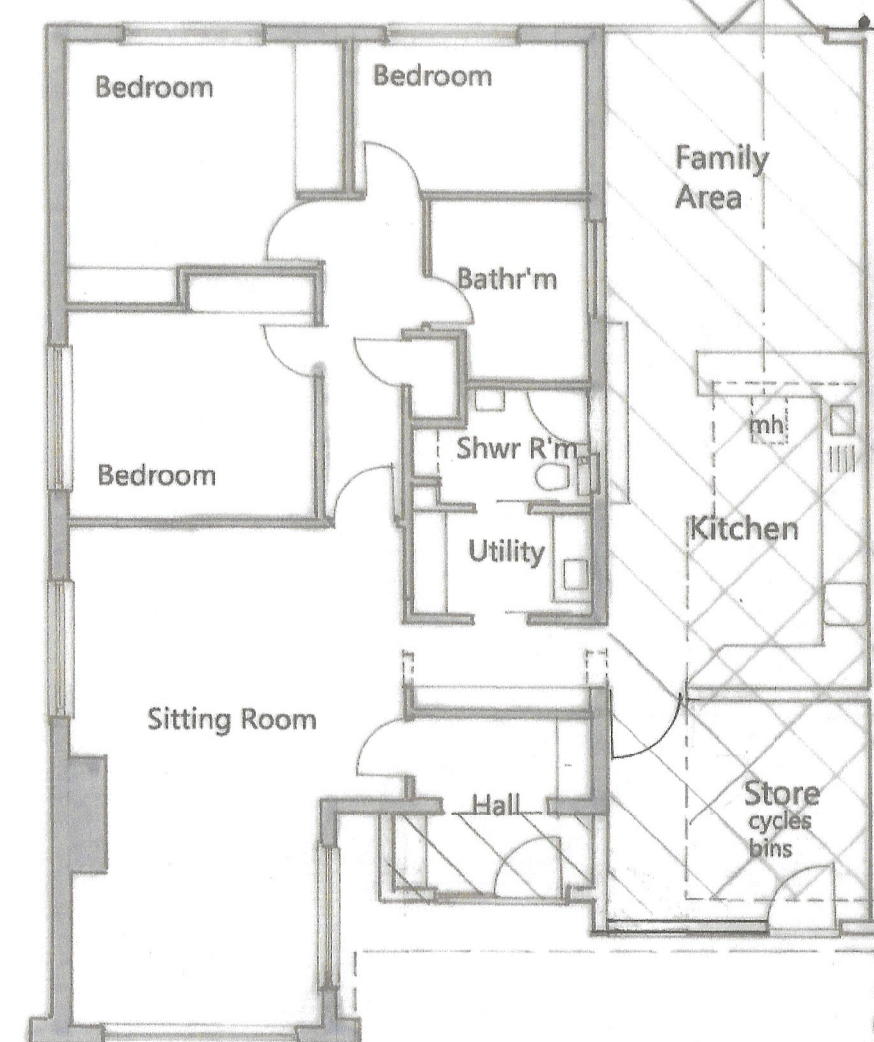

Floor Plan
AS PROPOSED D

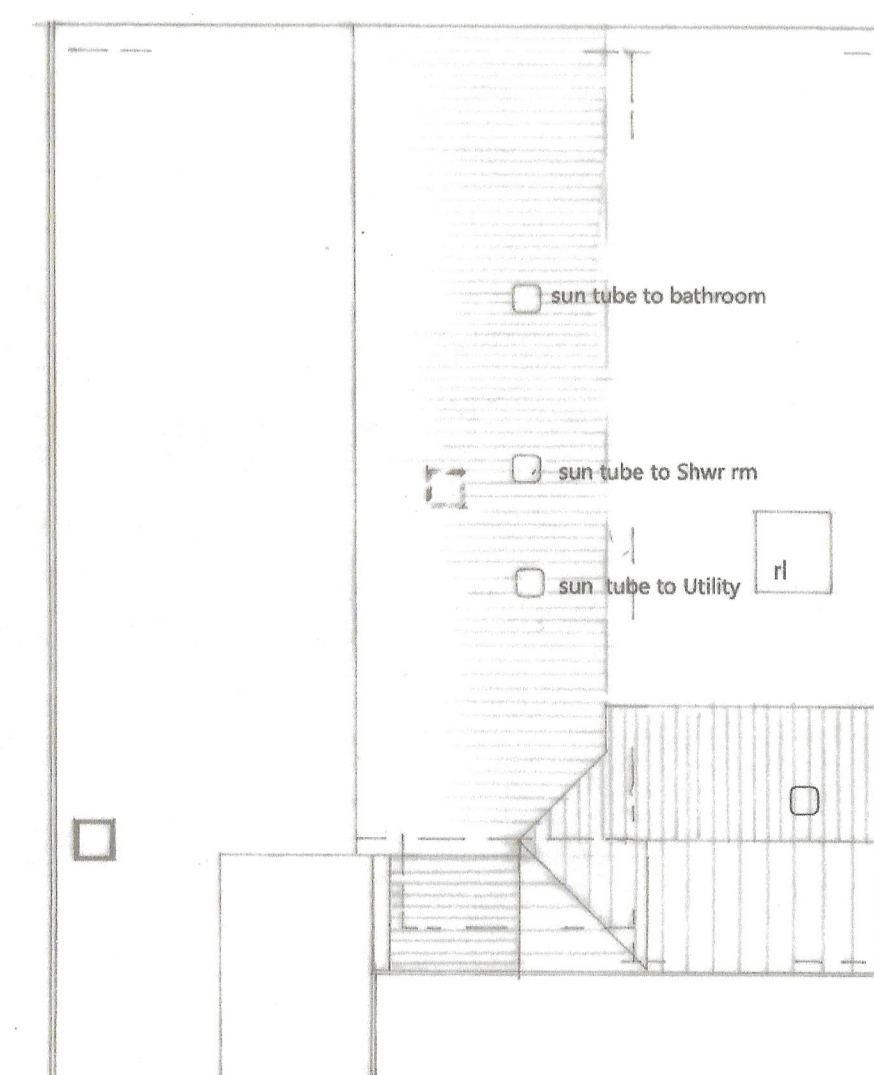

Roof Plan

Nett extension area 43.90sq.m
Structures removed 26.08sq.m

Plan & Elevations
1-100 @A1
0 2 4 6 m & A1

Damen Associates Ltd
Architectural Services

Kingdown Studio
Back Drove
West Winton
Salisbury, Wiltshire SP5 1SX
Tel: 01980 863191
E-mail: burrows.damen@btconnect.com

Mr & Mrs R Defeo
1 St John's Close
Riverbourne Rd
Laverstock
Salisbury SP1 1NW

C Change in title
D Minor Planning revisions

Proposed Extension and Alterations

Scale as stated

Date November 25

Drwg. no. 04325

1

Rev. D

This plan is the Surveyors
COPYRIGHT

PN