



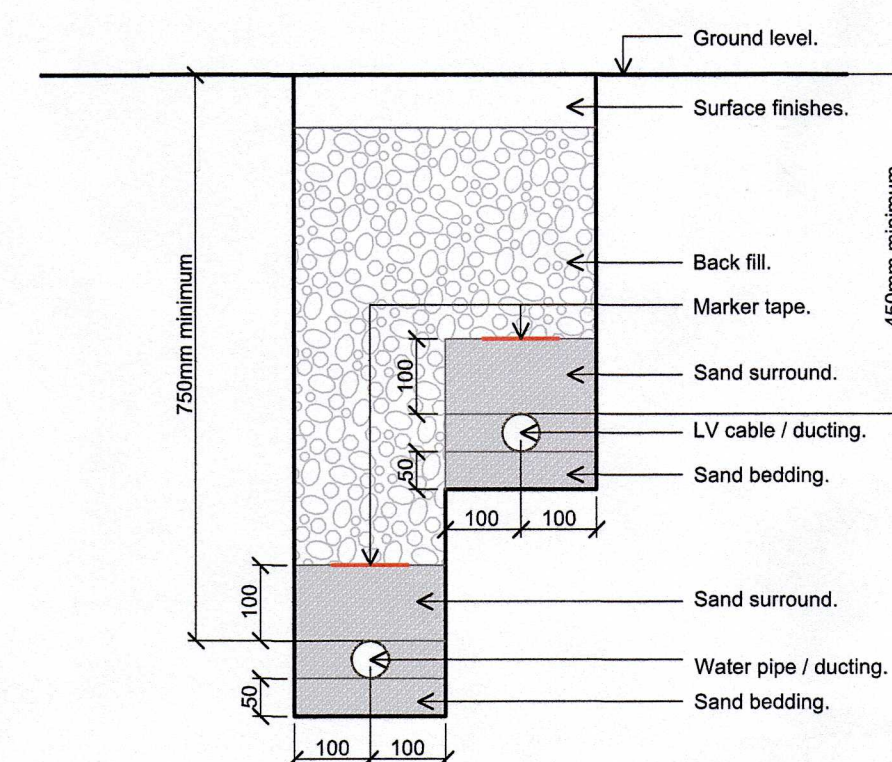

SERVICE TRENCH - SCALE = 1:10
See drawing P-Site-03 for extent.

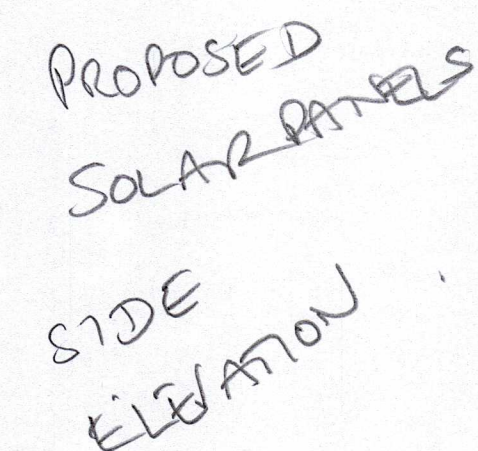

Rev	Date
Revision Details	
Project	
EXISTING GARAGE PROPOSAL FOR SOLAR PANELS	
Drawing Title	
SIDE ELEVATION EXISTING GARAGE	
Status	
Construction	
Drawing Number	Revision
S-06	C1
Scale	Date
1" = 1'0"	01.11.13