


Boundary Line

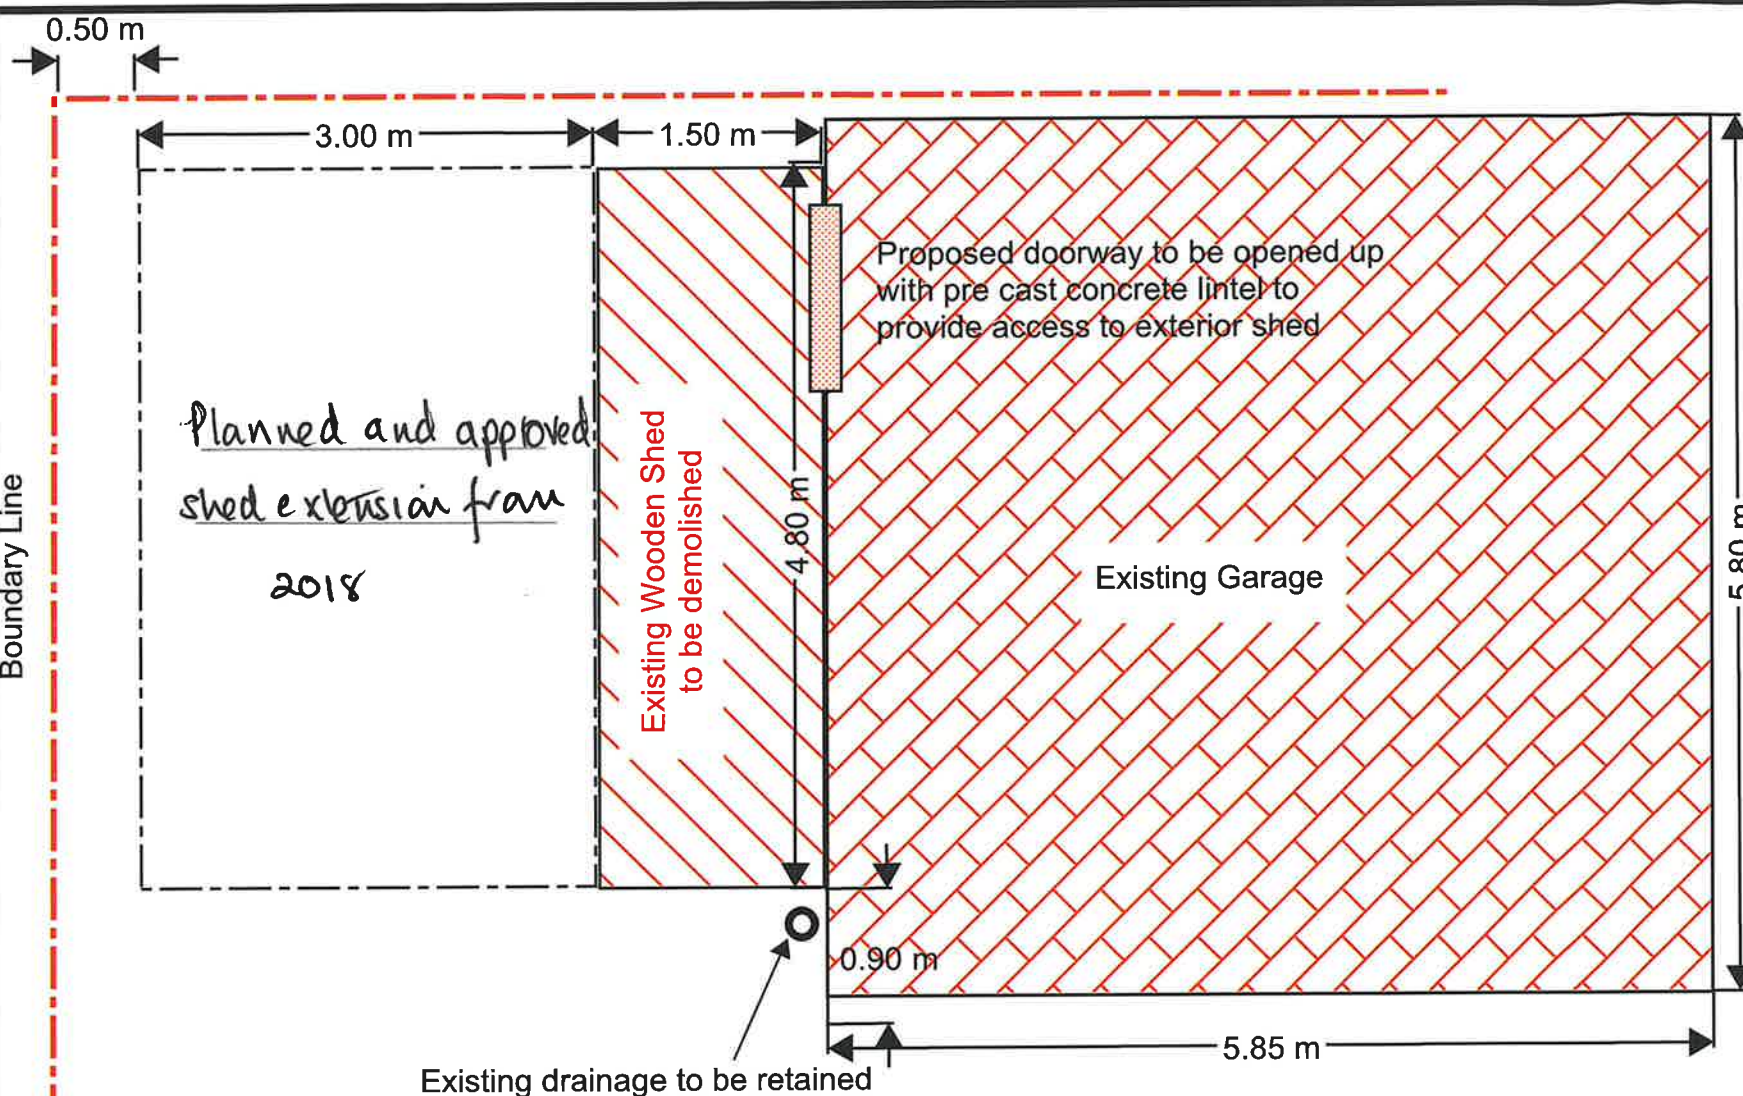

Green Leaves Existing Garage & Shed

Version 1.0 1:50 at A3

GWB

09/07/2018

