


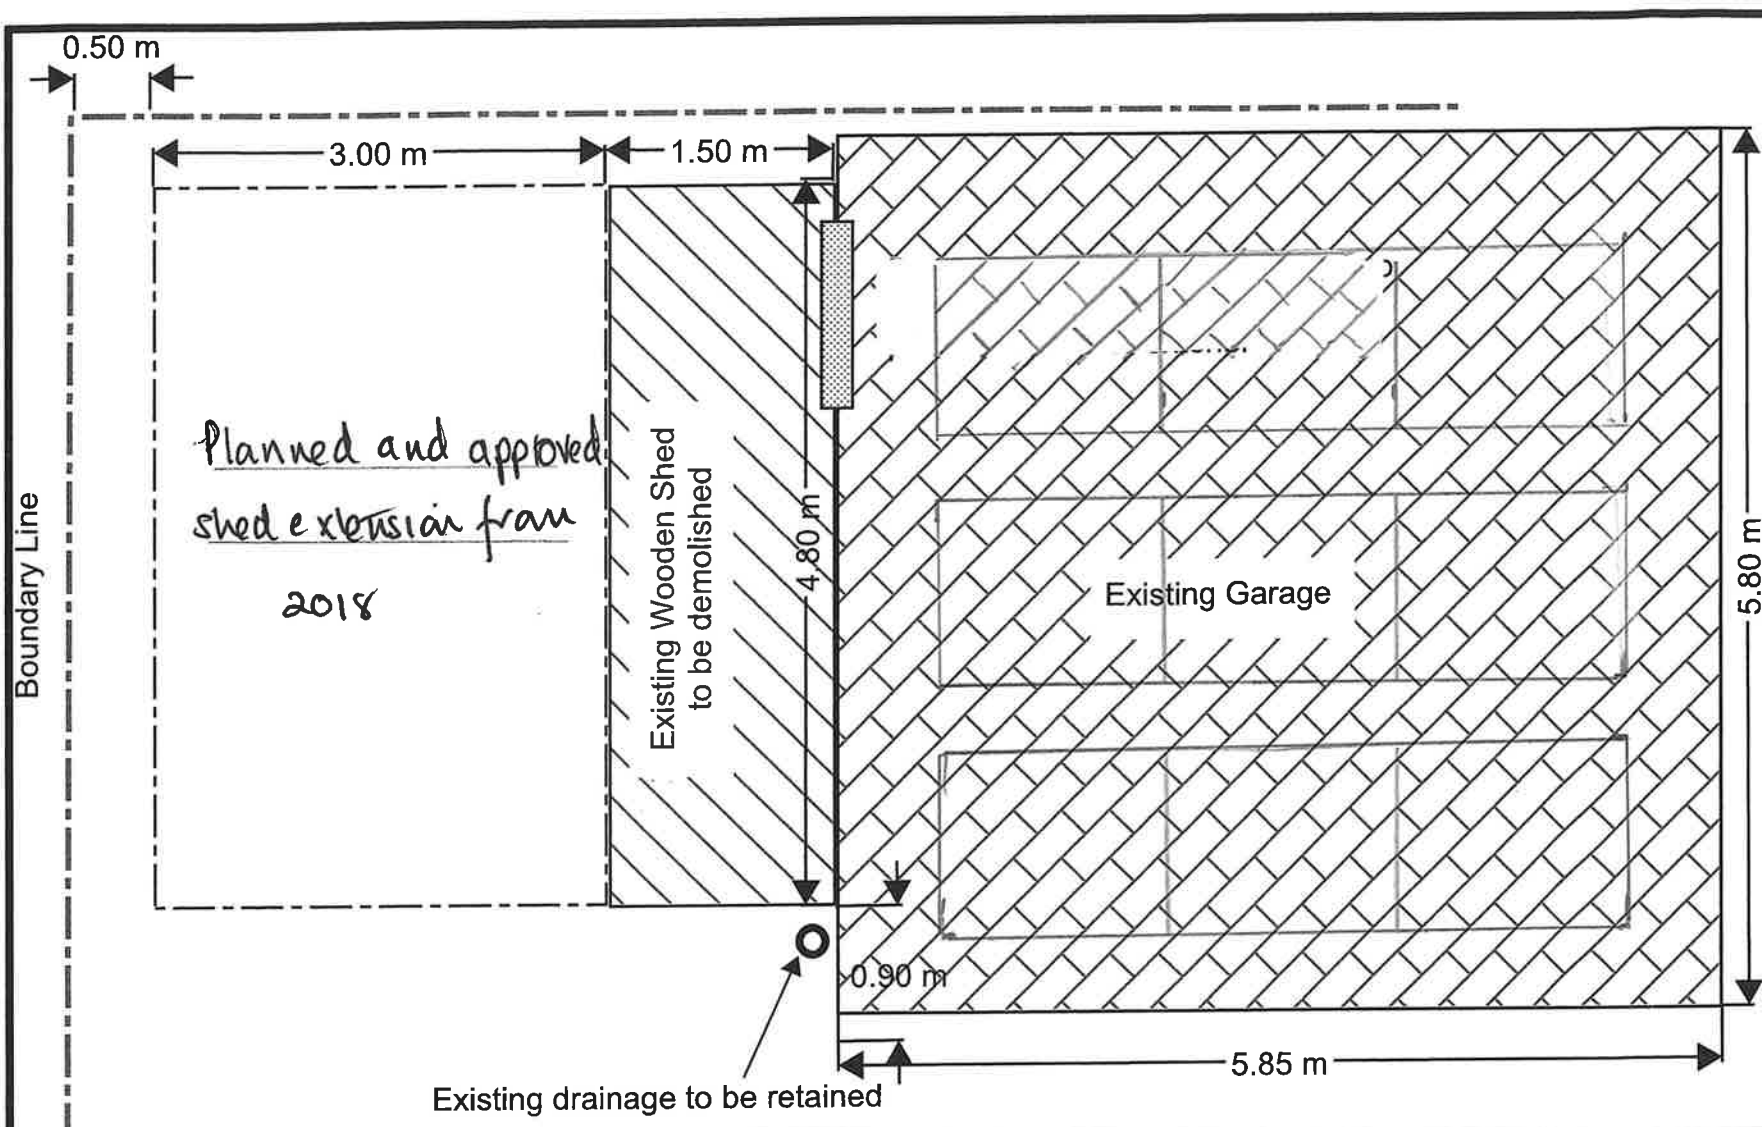


Green Leaves Existing Garage & Shed


Version 1.0 1:50 at A3

GWB

09/07/2018

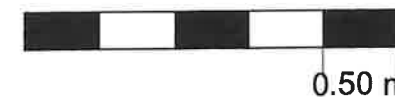

EXISTING GROUND
FLOOR PLAN GARAGE

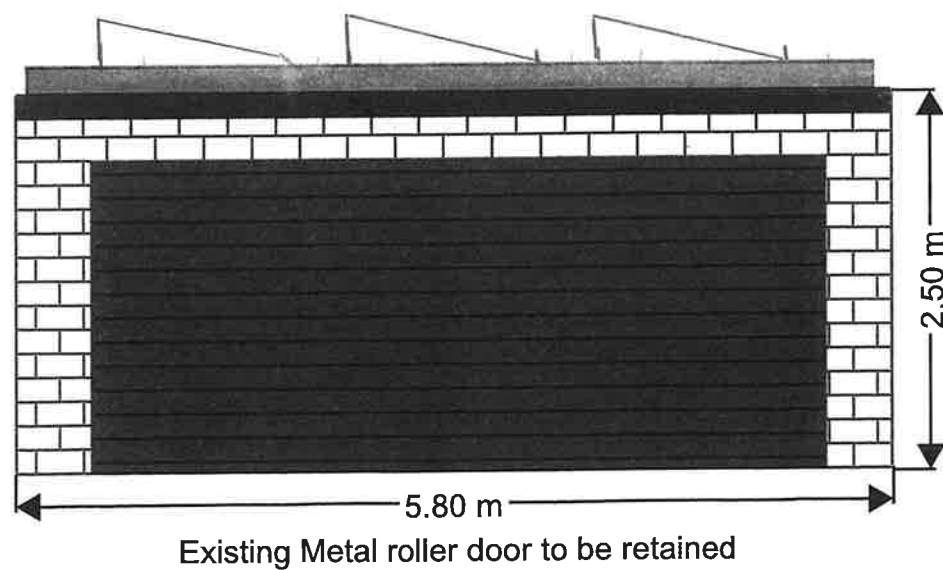

Garage Front elevation to be
UNALTERED and RETAINED

③
PROPOSED
SOLAR PANELS
EXISTING GARAGE
FRONT ELEVATION