


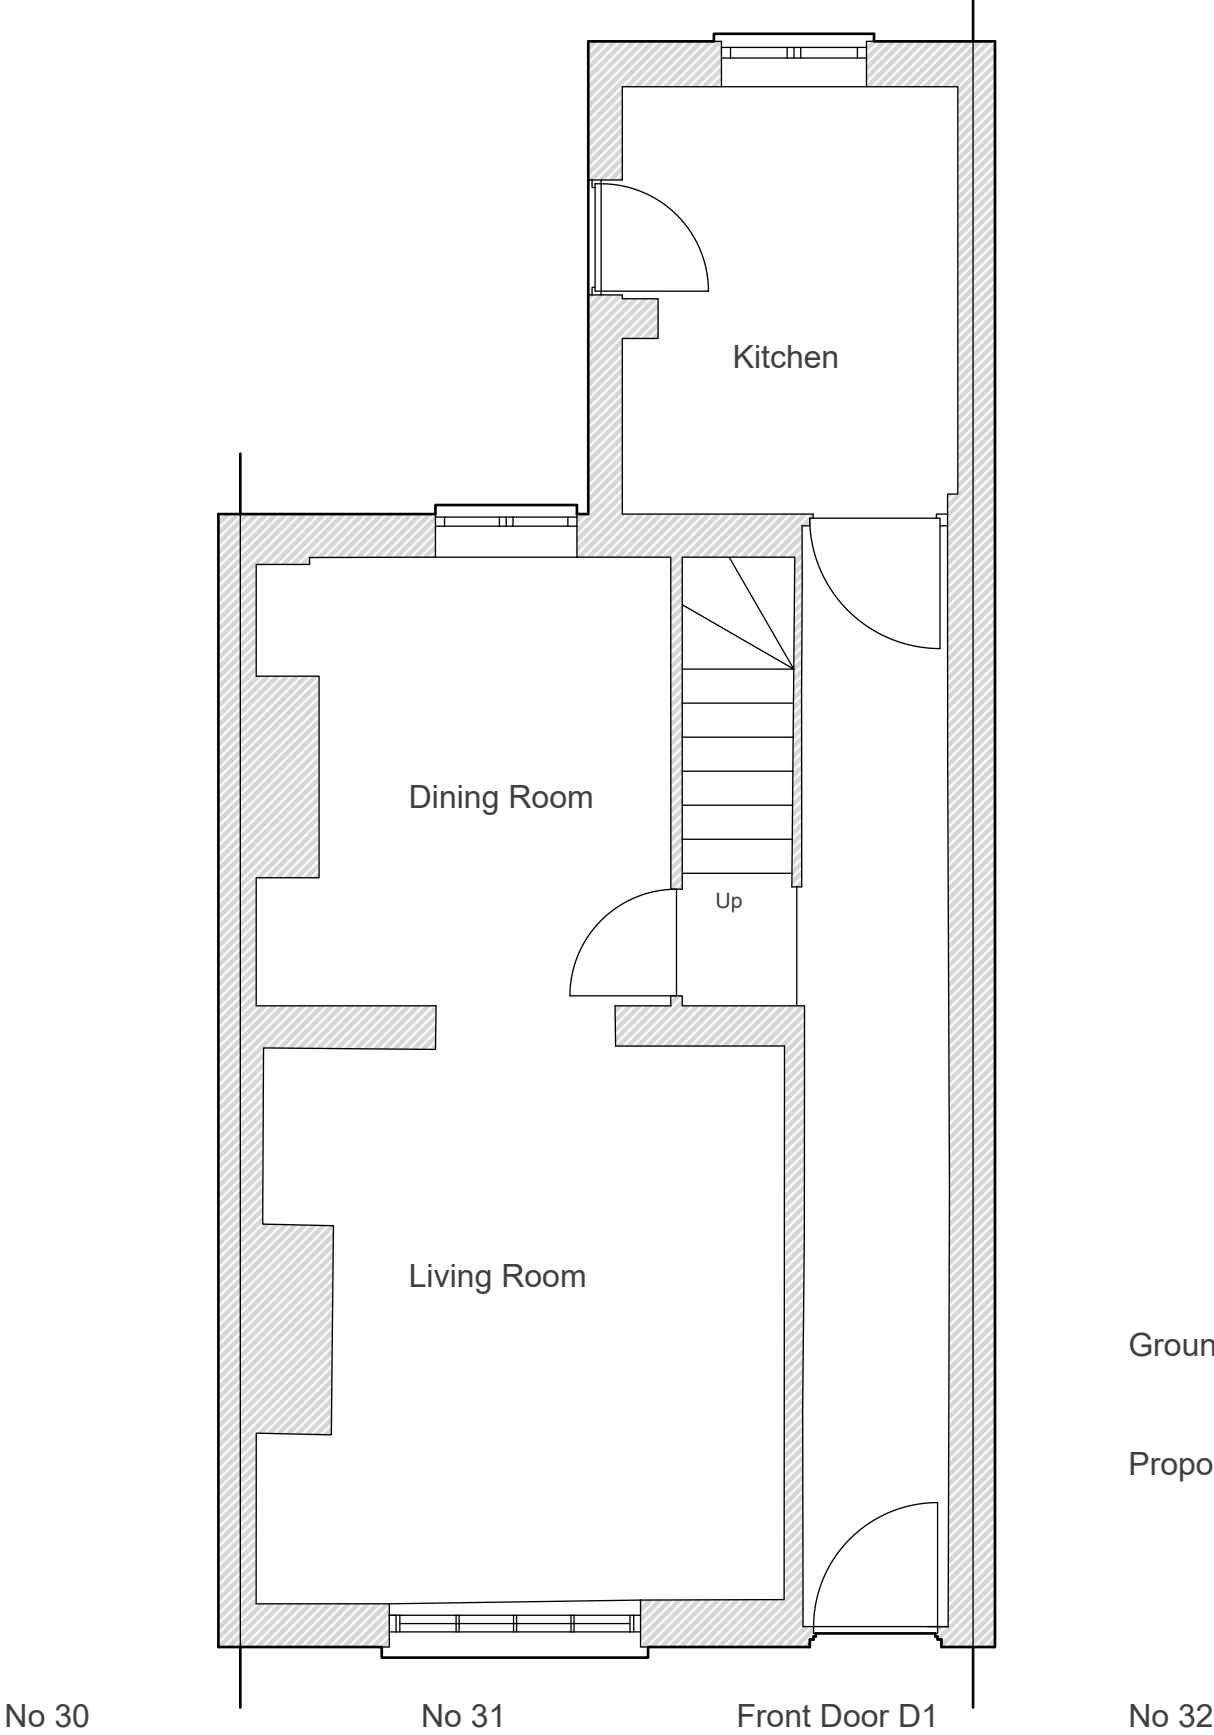

Ground Floor

Proposed alterations - replace Front Door D1