
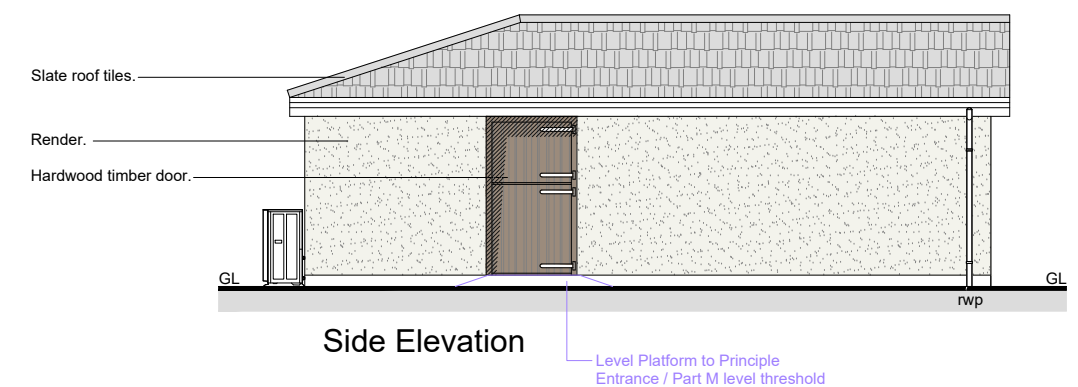
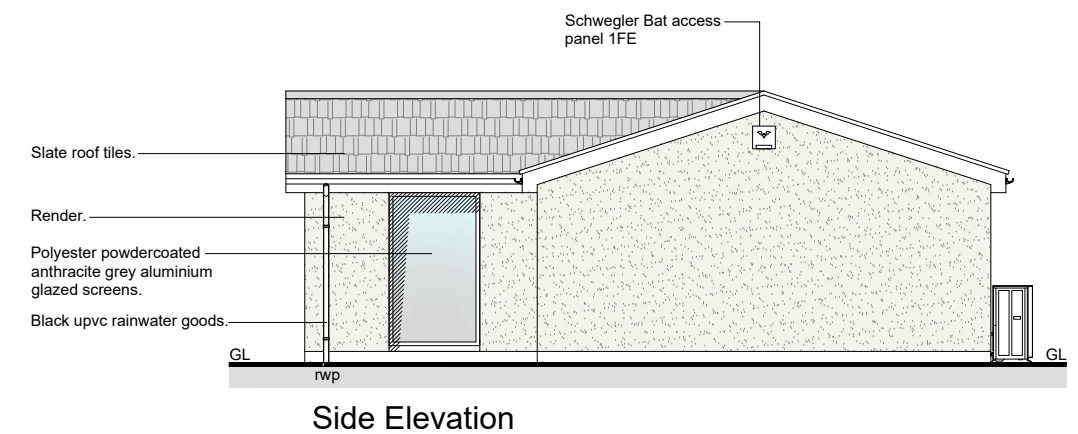
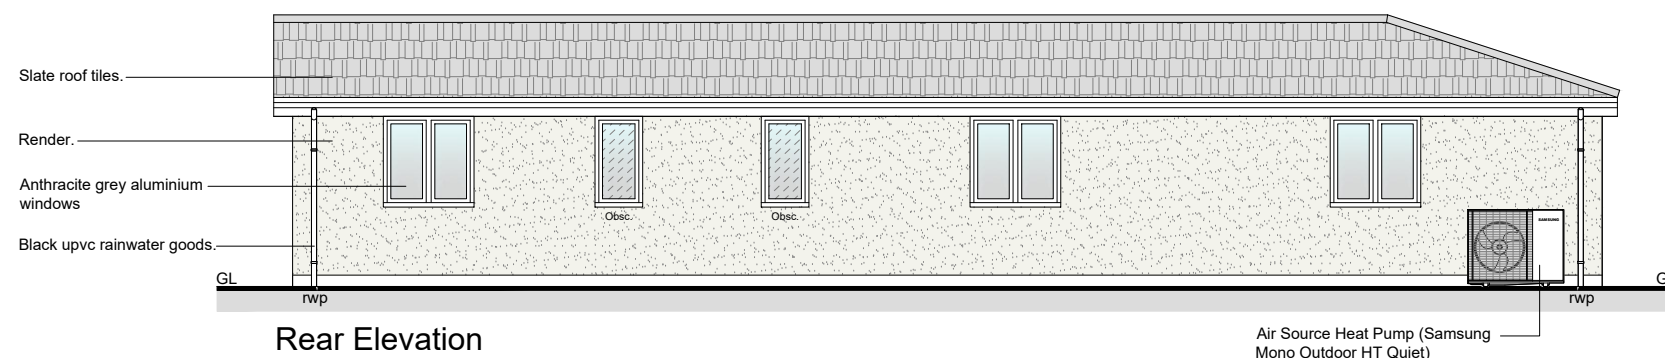
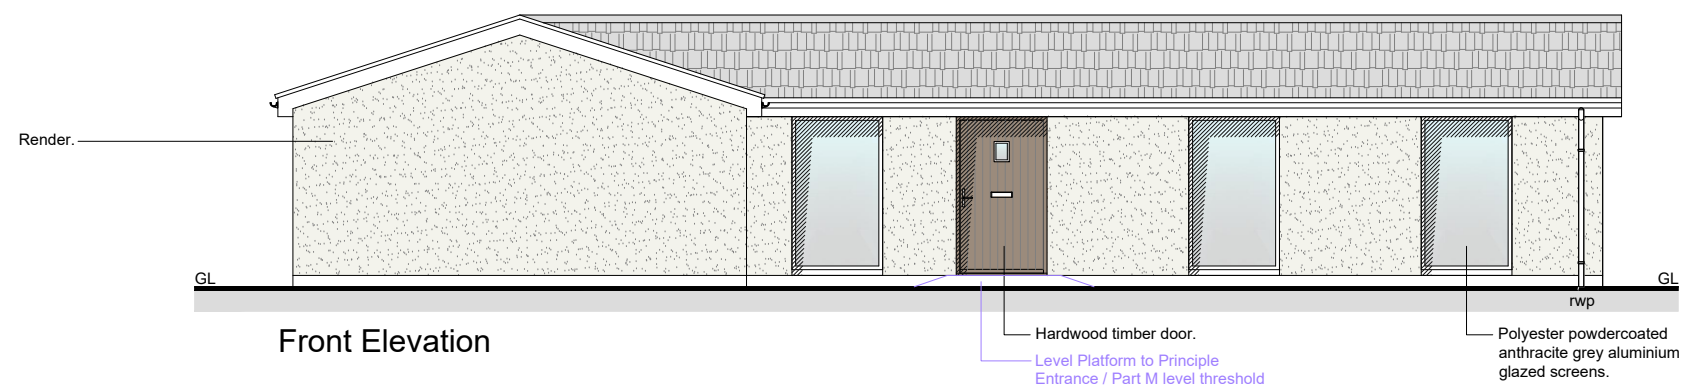
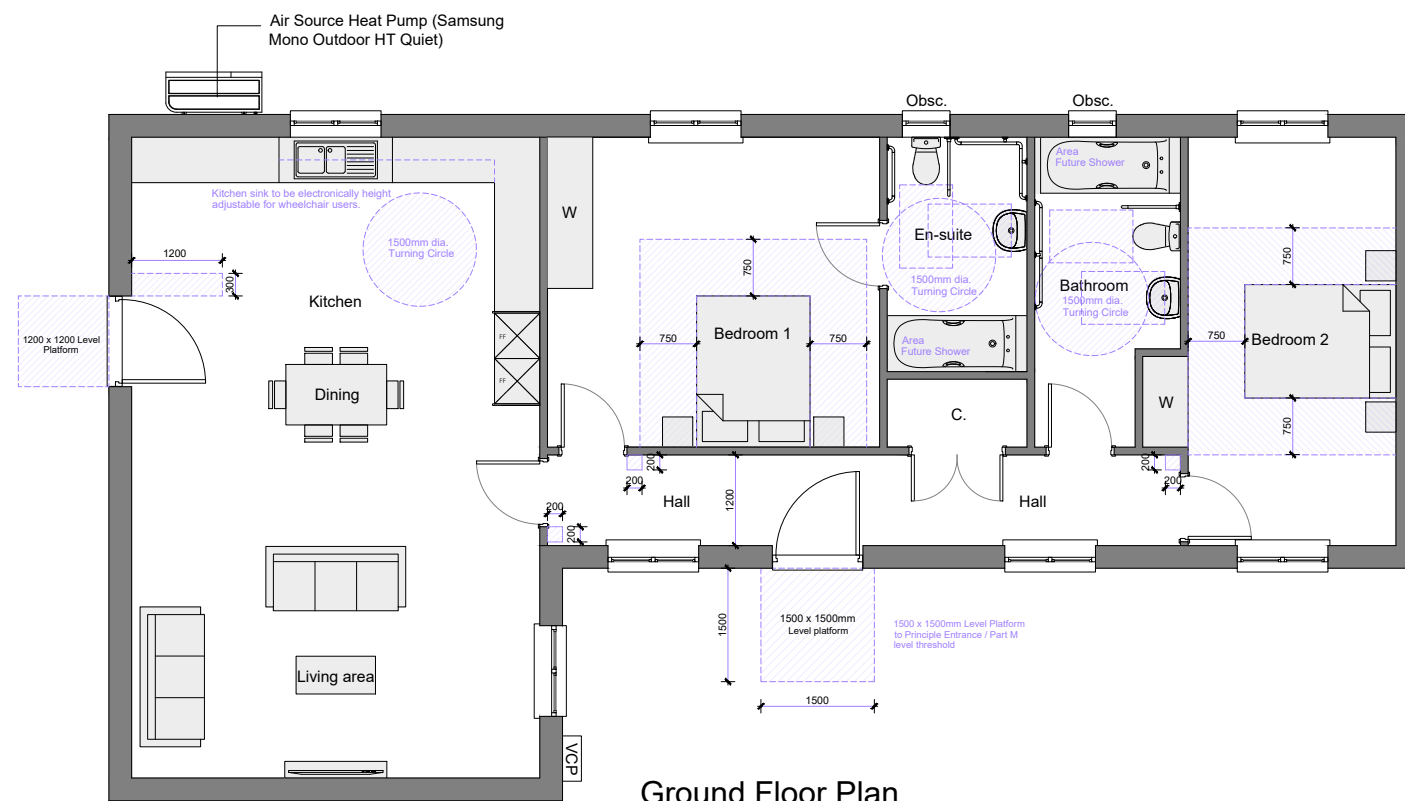


[illegible]

Schwegler Bat
access panel
1FE

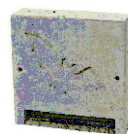

Air Source Heat Pump
(Samsung Mono
Outdoor HT Quiet)

Area (NDSS Compliant)	
Ground Floor	- 107.5m ²
Total	- 107.5m ²

- All drawings are copyright
- Report all discrepancies to project administrator
- Do not scale drawing for construction purposes
- All dimensions to be checked on site

Project Title
Bagbury Green Farmhouse
Bagbury Lane
Restrop, Nr Purton
Wiltshire, SN5 4LX

Ian Sullivan Architecture Ltd

101 Victoria Road, Swindon, Wiltshire SN1 3BD.
Tel/Fax 01793 612663 - E-mail: ian.sullivan@btconnect.com

Drawing Title
PROPOSED ANNEXE

Job No	Drawing No	Rev
2152	4211	-

Scale	Drawn	Chkd	Date
1 : 100 @ A3	OS	ISA	Feb' 2026

SCALE 1:100

