



- ① enlarged replacement porch
- ② enlarged width of rear garden room
- ③ replacement chimney stack
- ④ side extension
- ⑤ replacement garage

for detailed plans see drawings 2503P110 and 2503P210

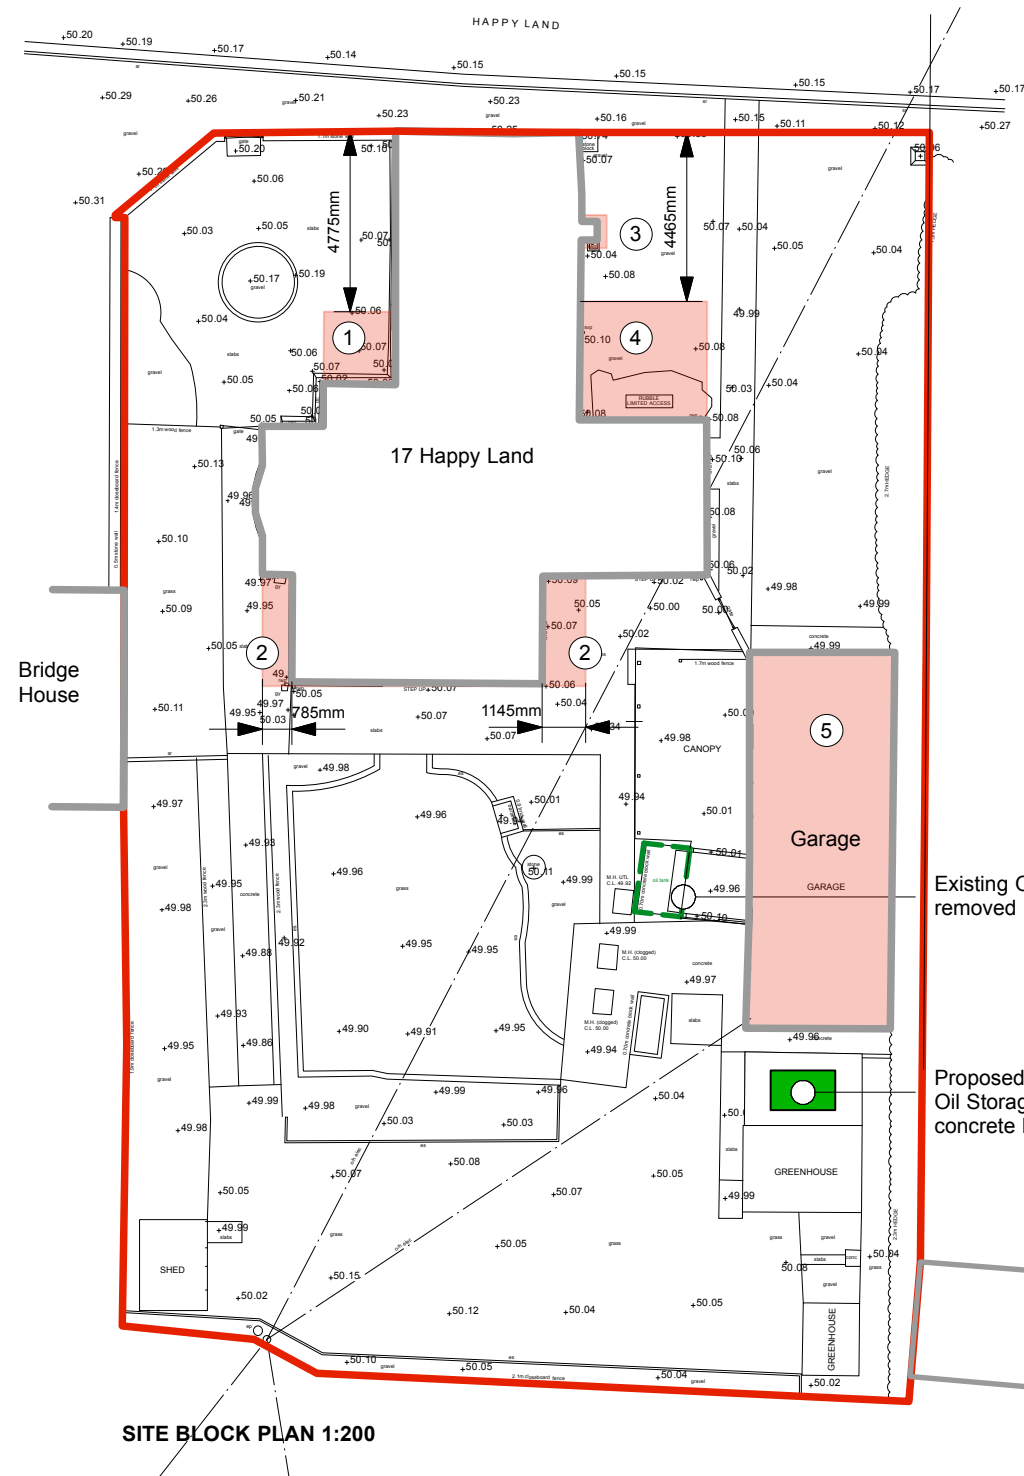

SITE BLOCK PLAN 1:200

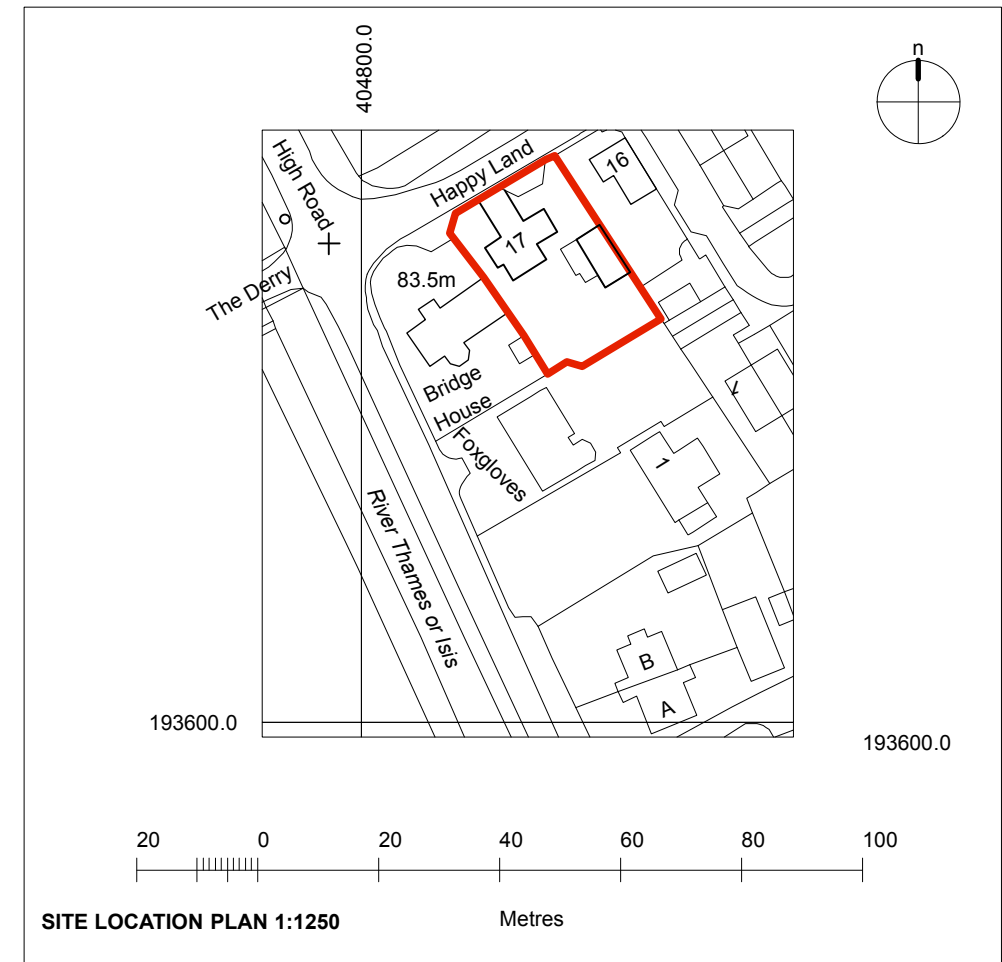

SITE LOCATION PLAN 1:1250




Existing Oil Storage Tank to be removed



Proposed Siting of replacement 1100 ltr Oil Storage Tank to be installed on new concrete hard standing.



ILLUSTRATIONS OF EXISTING AND PROPOSED OIL TANK

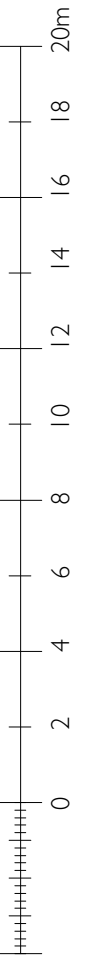

1:200
scale

level

north