
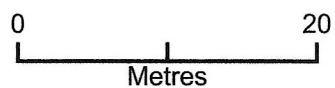


7 Elliott Court_SN10 5EG

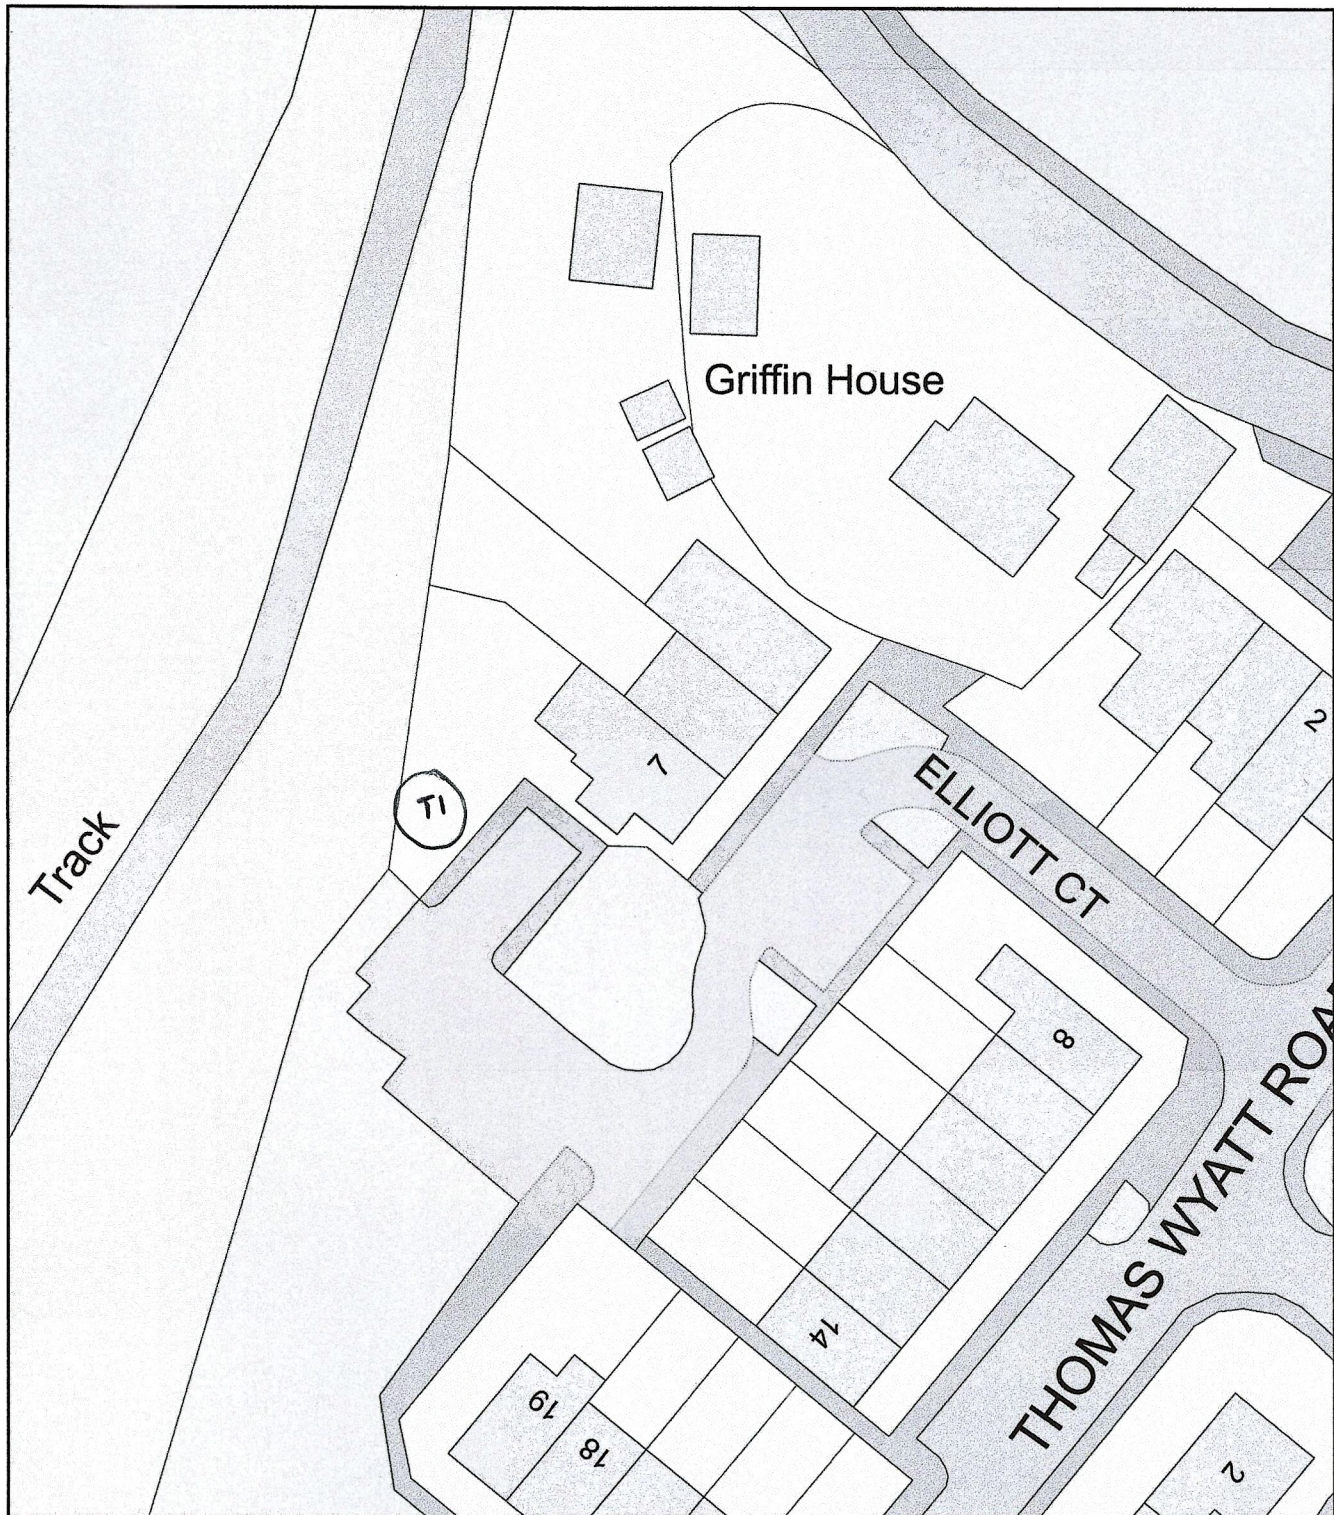

Plan Produced for: Green Farm Tree Care

Date Produced: 24 Feb 2026

Plan Reference Number: TQRQM26055092040378

Scale: 1:500 @ A4