
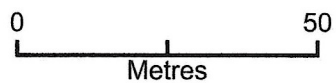


Hawkswell House_SN10 4JL

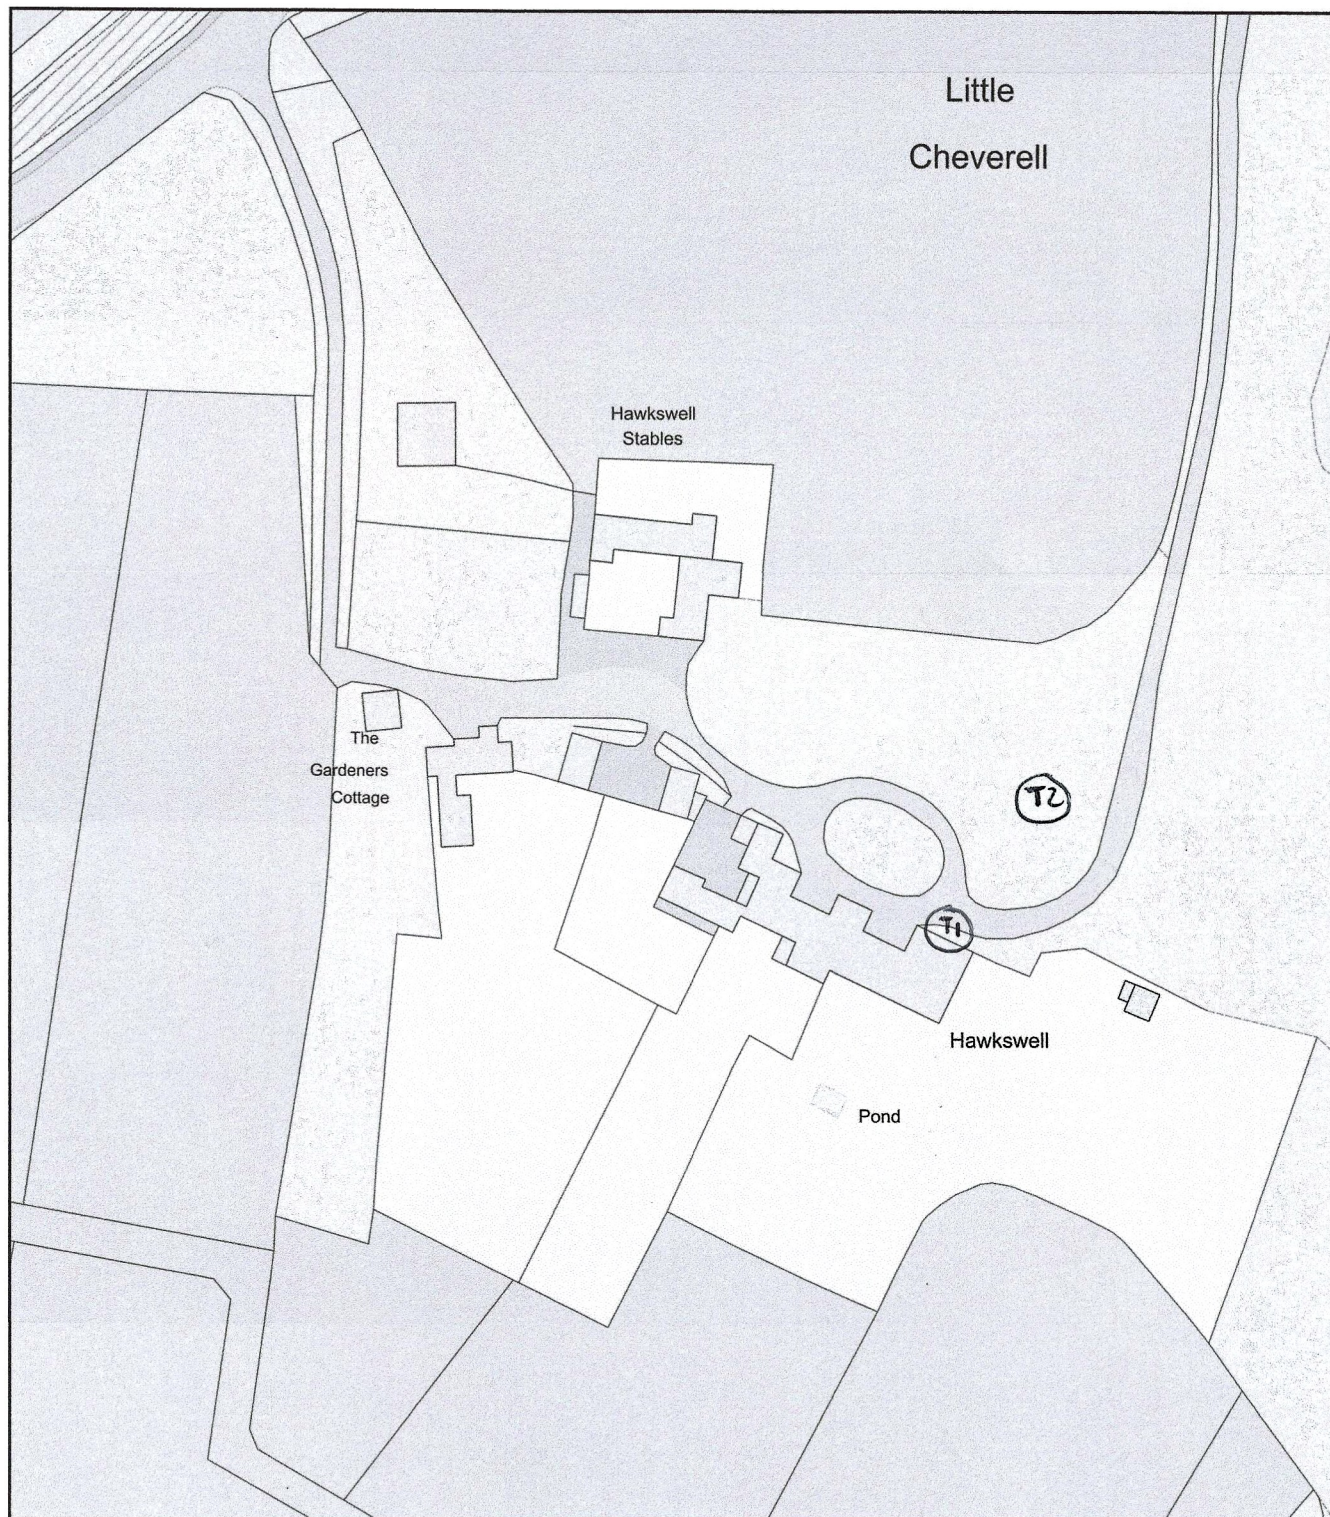

Plan Produced for: **Green Farm Tree Care**

Date Produced: 24 Feb 2026

Plan Reference Number: TQRQM26055100050143

Scale: 1:1250 @ A4