
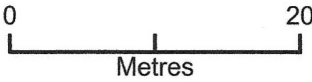


126 Upper Westwood_BA15 2DH

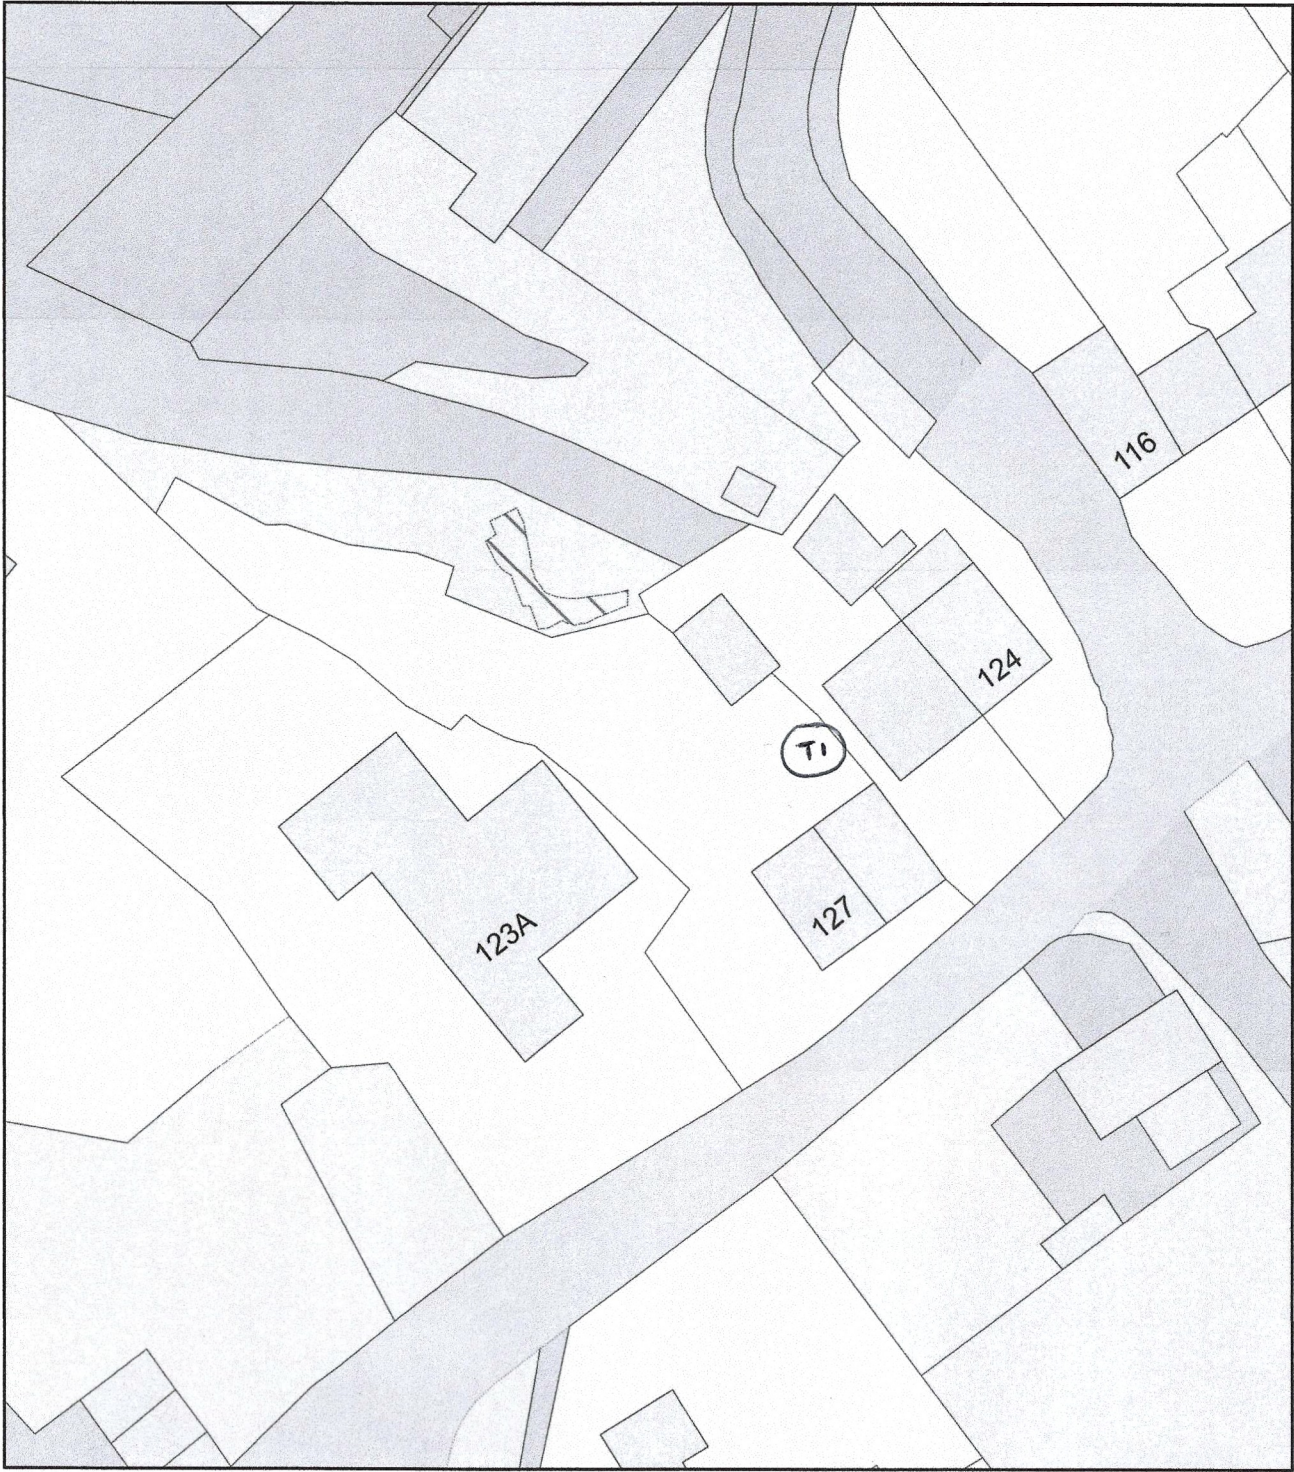

Plan Produced for: Green Farm Tree Care
Date Produced: 11 Mar 2025
Plan Reference Number: TQRQM25070152023816
Scale: 1:500 @ A4