

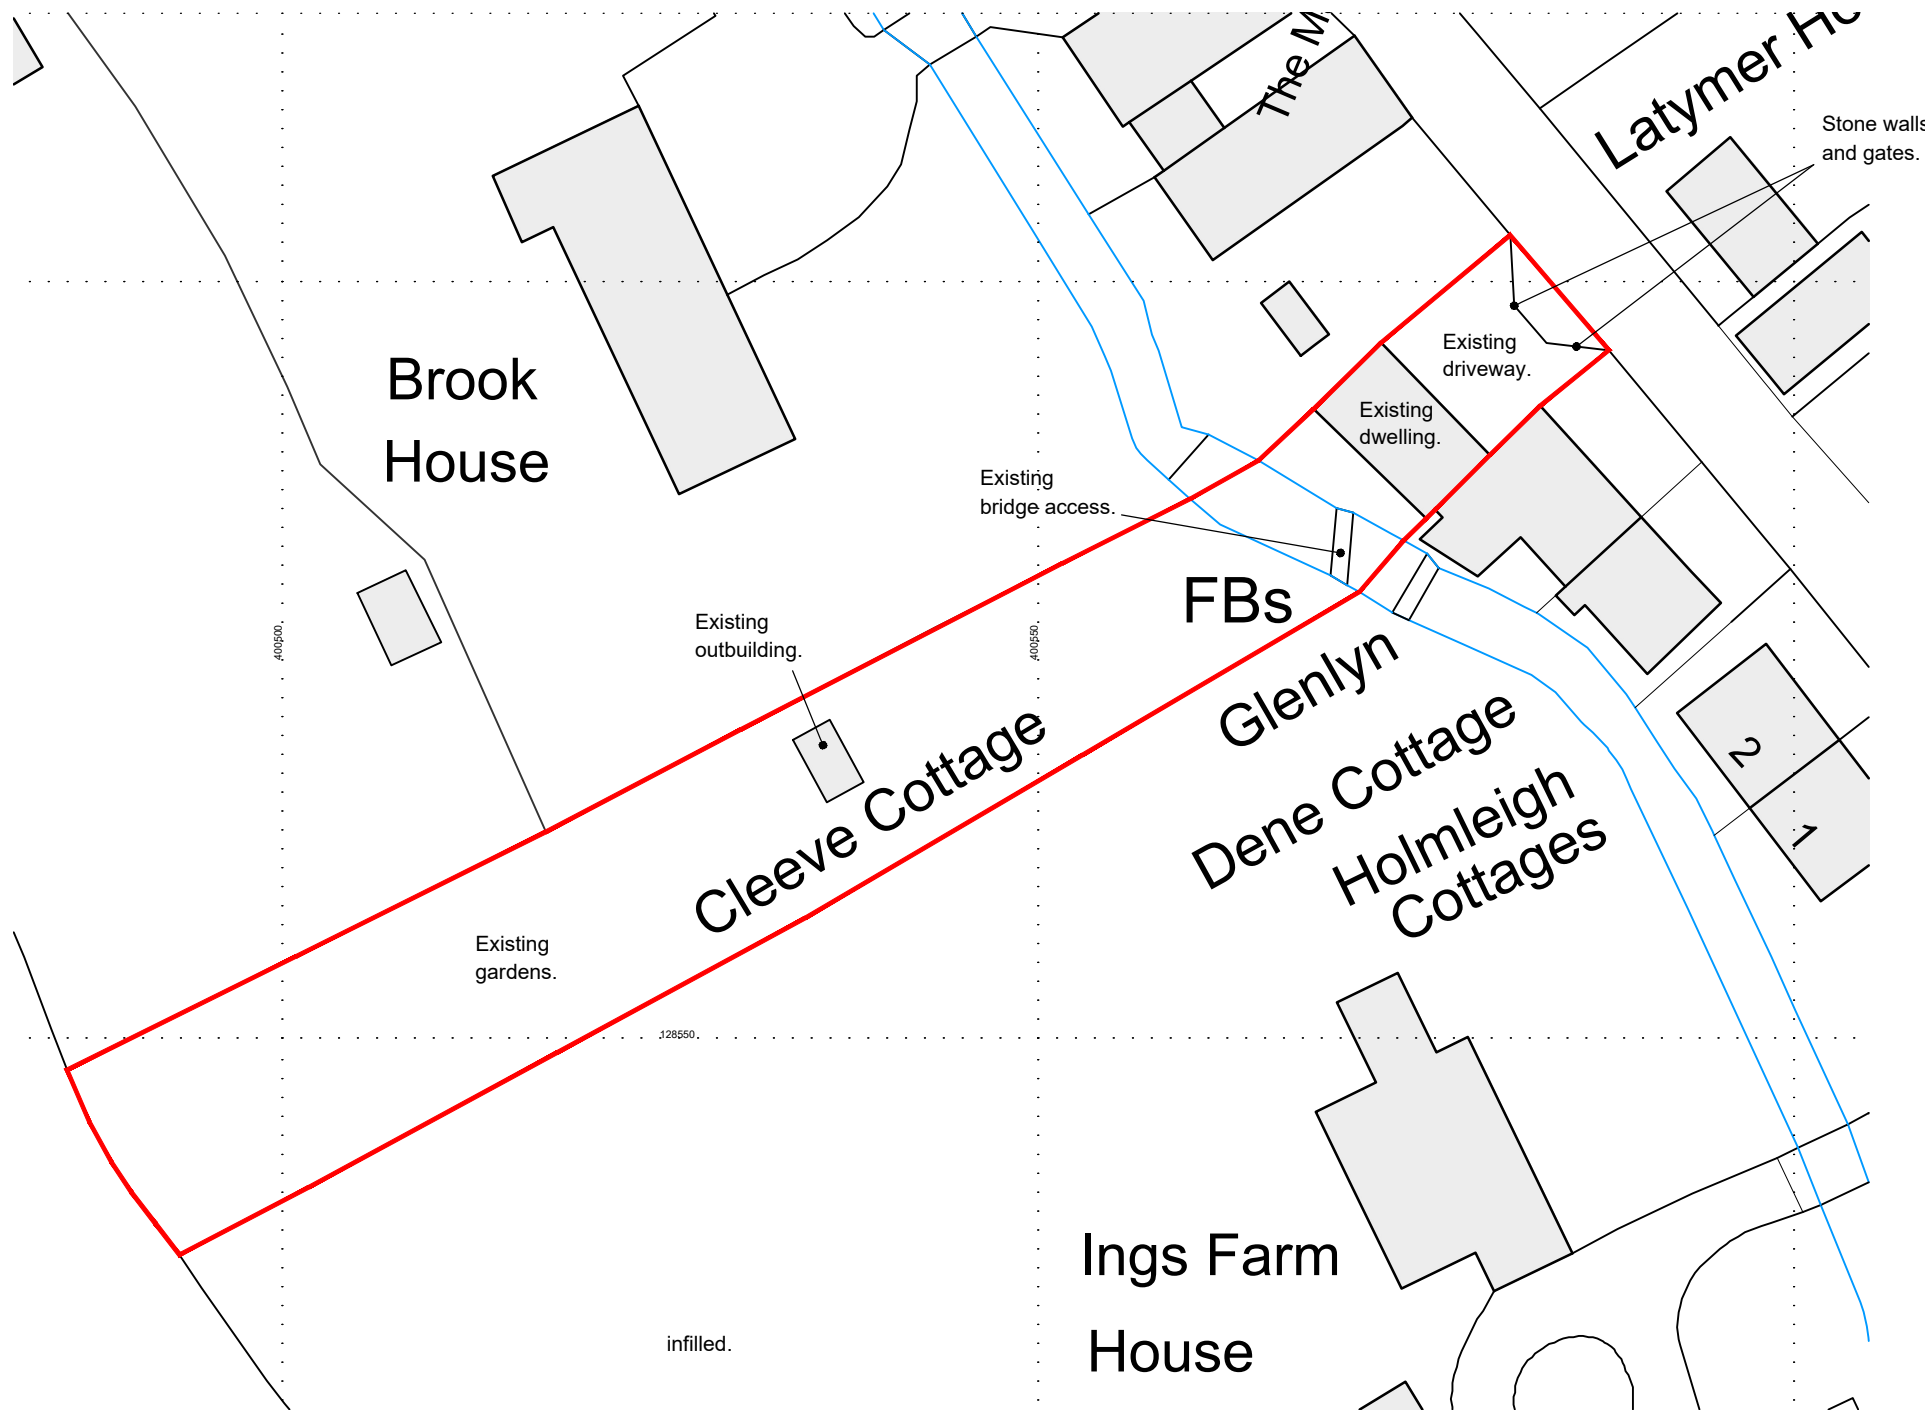


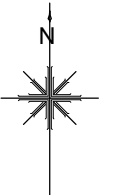


Ordnance Survey, (c) Crown Copyright 2025. All rights reserved. Licence number 100022432

Existing Location Plan 1:1250

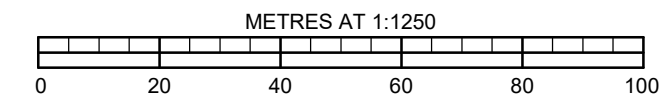

Existing Block Plan 1:500

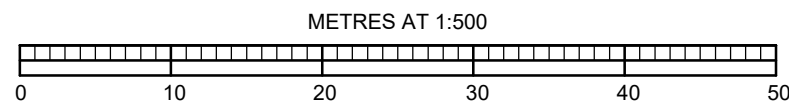

DRAWING LEGEND:



Site Boundary.



Existing Buildings.

PROJECT: Cleeve Cottage, High Street, Fovant, Salisbury, Wiltshire, SP3 5JL.

JOB No: 25042

DATE: February 2026

DRAWING: Existing Block Plan & Location Plan.

DRWG No: 200

SCALE: A3 - 1:500/1250

THIS DRAWING AND ALL ASSOCIATED INFORMATION IS PROTECTED BY COPYRIGHT



R & S CONSULTANTS LTD

SURVEYORS AND ARCHITECTURAL TECHNOLOGISTS

THE OLD COACH HOUSE, BARTON HILL, SHAFTESBURY, DORSET, SP7 8DQ.

RICHARD 07887763526

BEN 07792224875