



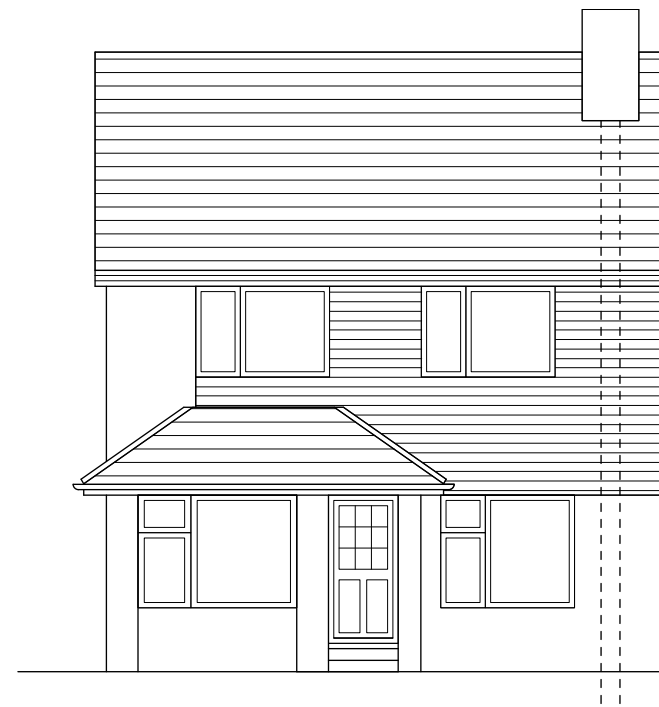


Front Elevation

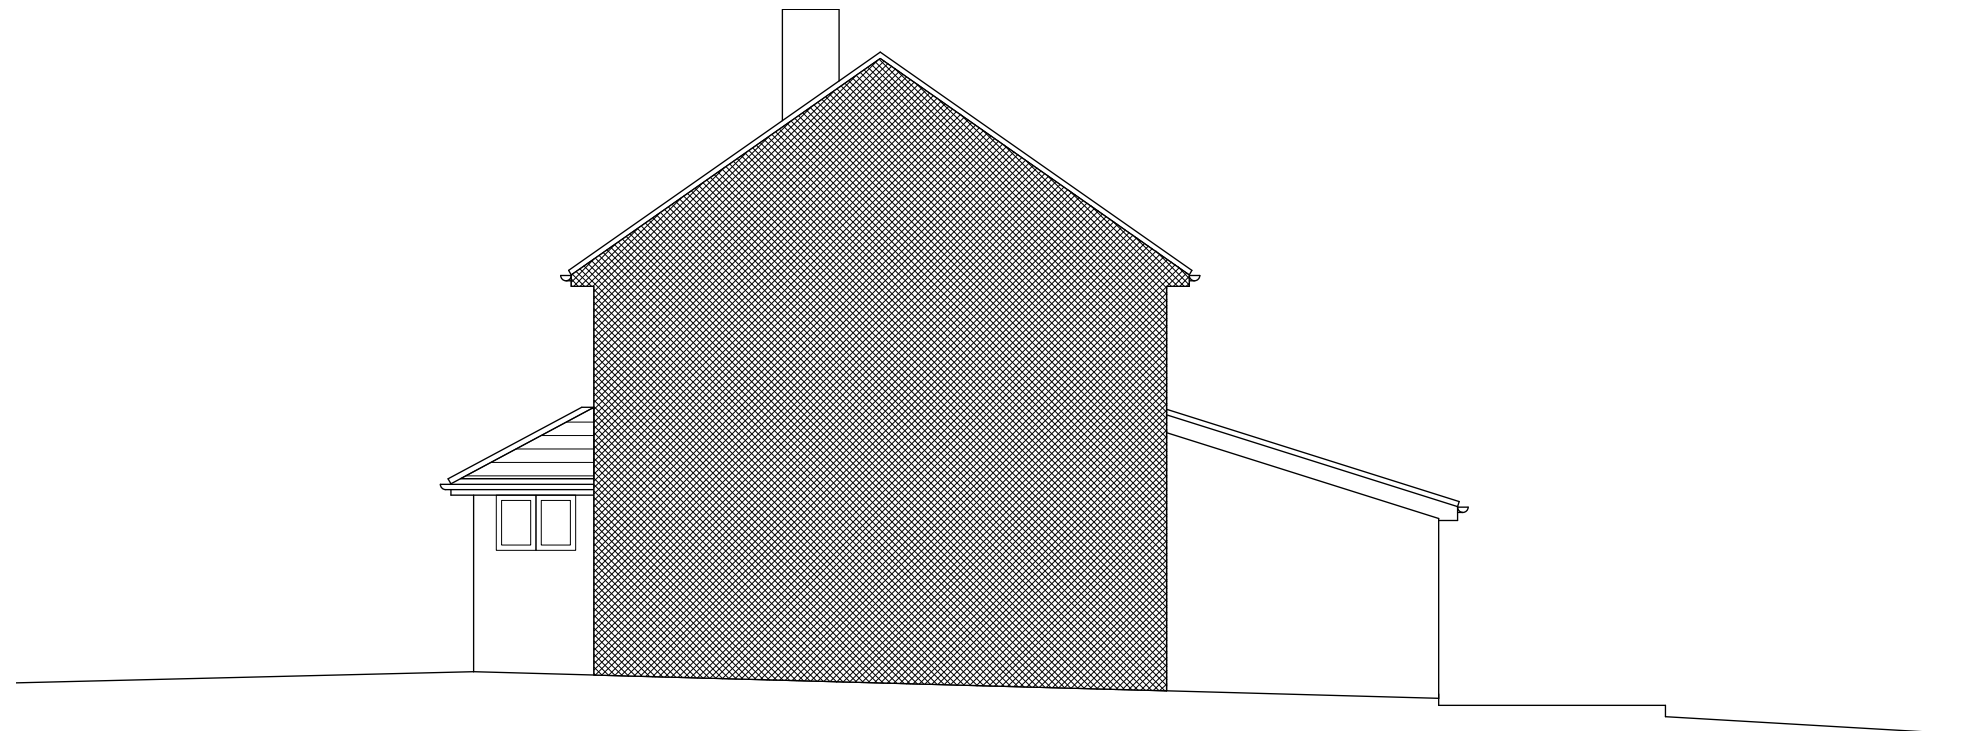

Side Elevation/Section




Rear Elevation

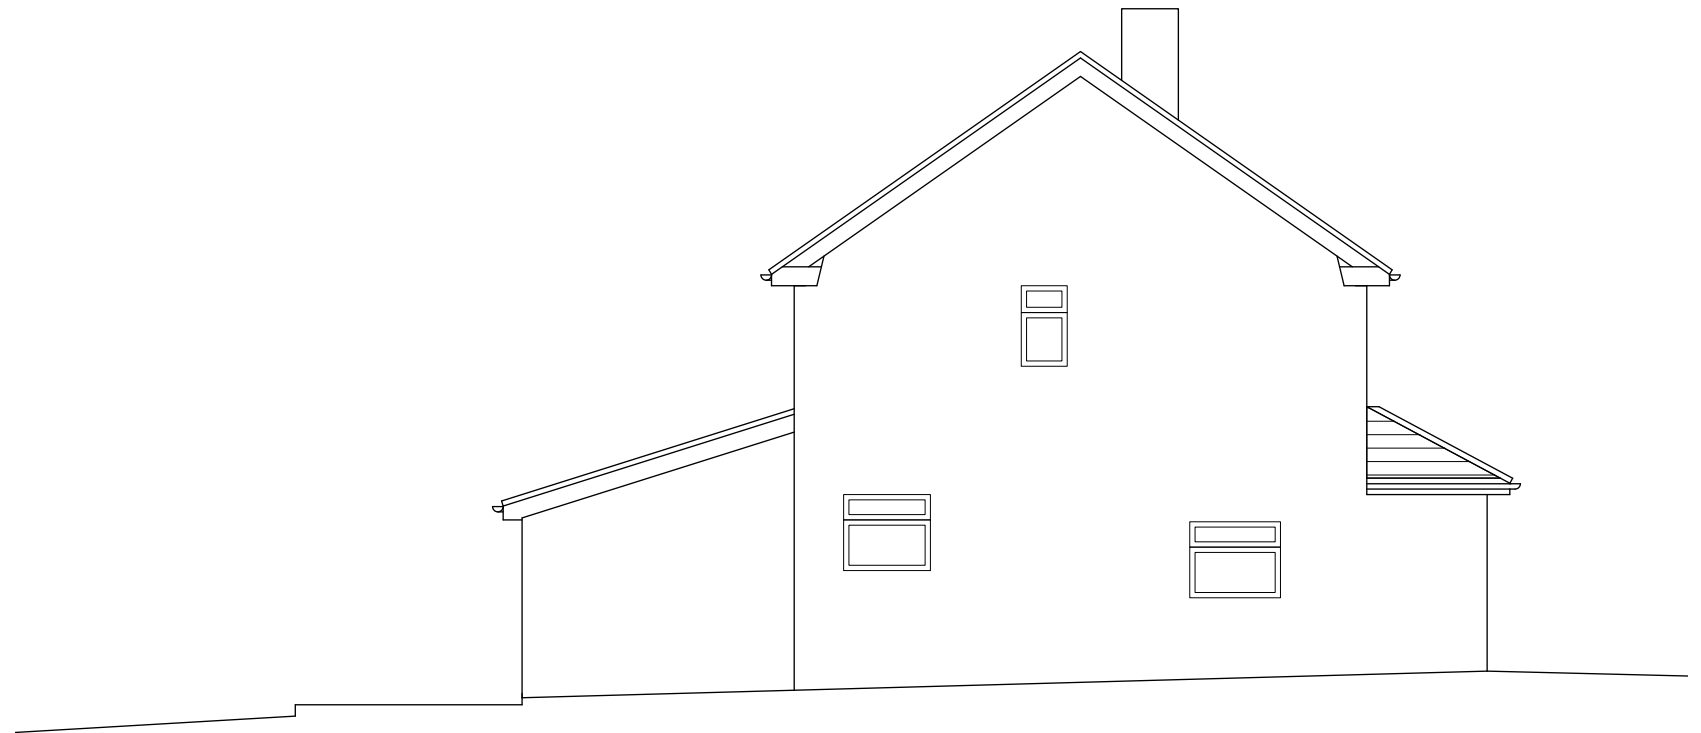

Side Elevation

Revisions:

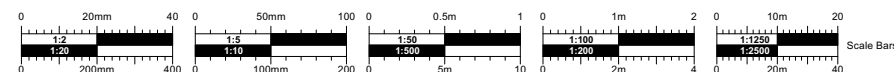

Scale: **1:100**
Date: **Feb 2026**

@ A3

Project: **95 Tynning road, Winsley**
Drawing: **Proposed Elevations**

PL03

Copyright. Check all dimensions on site.
This drawing is only to be used on the site for which designed.

